


WOODEN GAZEBO  
CLIENT'S NAME: JOHN DOE  
234 EVEREST PEAK, CA

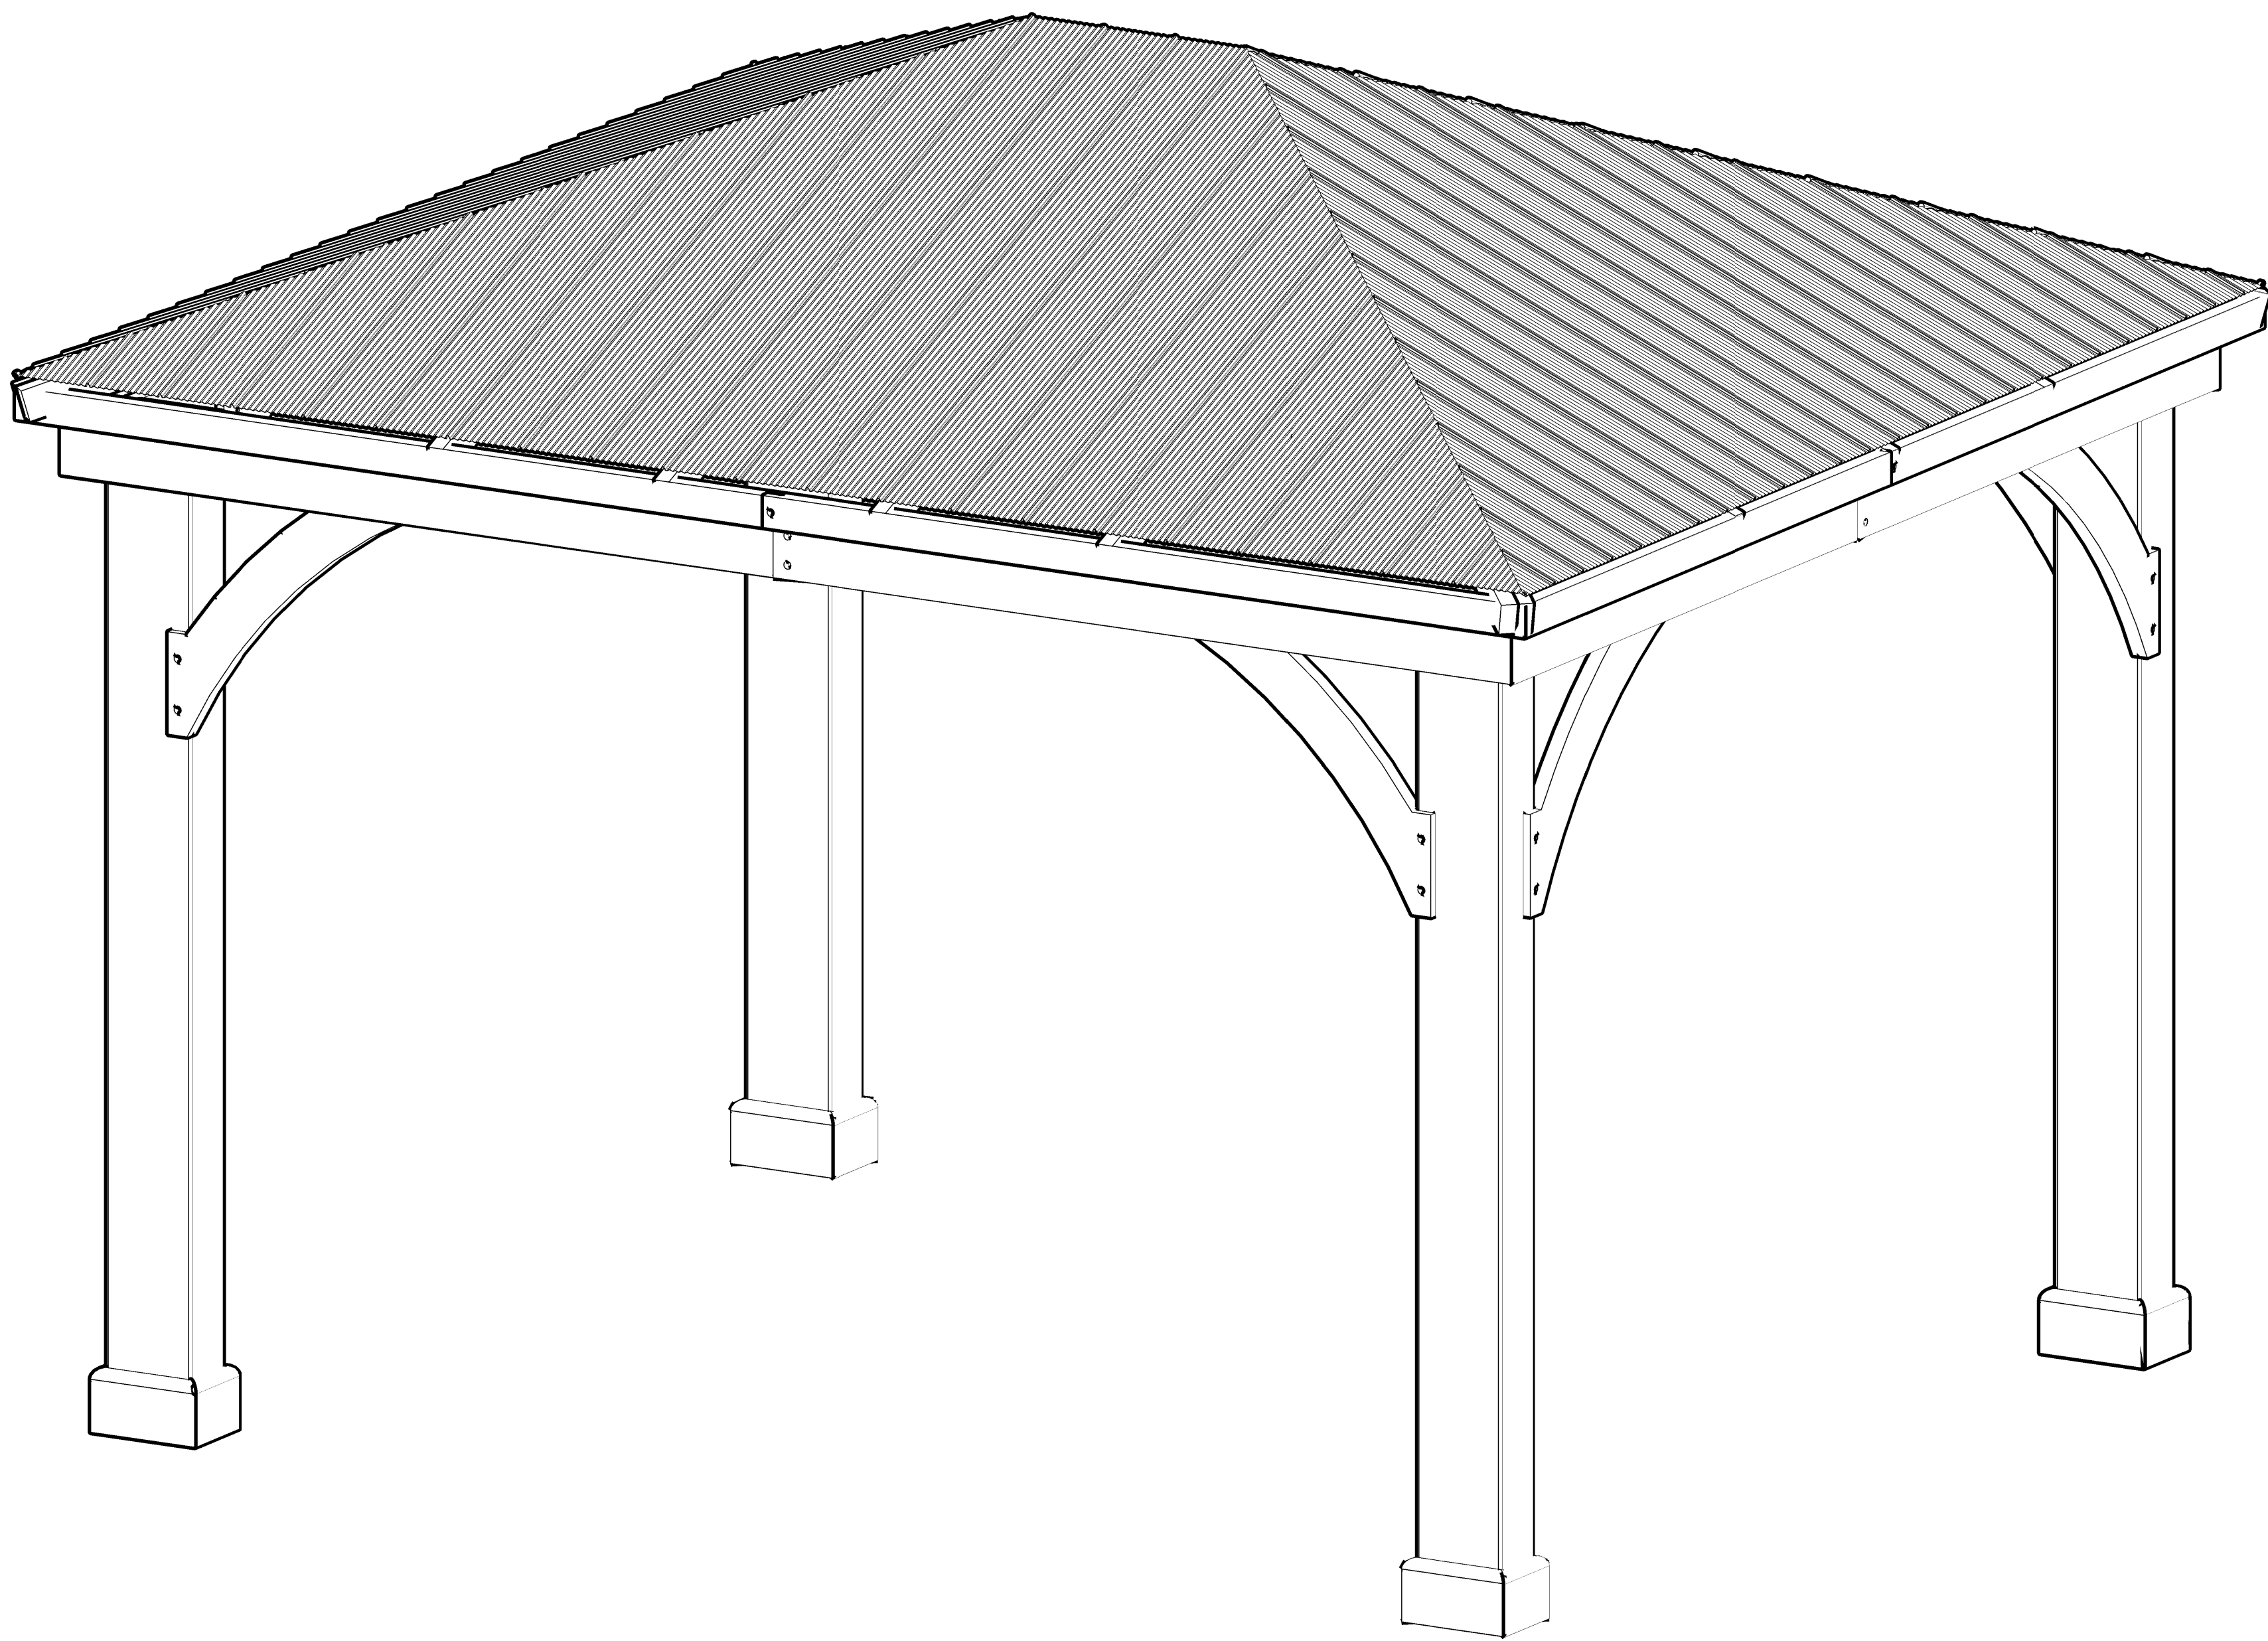


1  
A01

3D INDICATIVE VIEW  
SCALE: 1" = 1'


UNLESS OTHERWISE INDICATED ALL DIMENSIONS ARE  
GIVEN IN IMPERIAL- FEET & INCHES. DO NOT SCALE  
OFF DRAWINGS.

The Design, information & technical detailing contained herein is  
copyright of structural engineer. any adaption, distribution, or any  
form of reproduction of these works, in any part or in their  
entirety is  
prohibited.

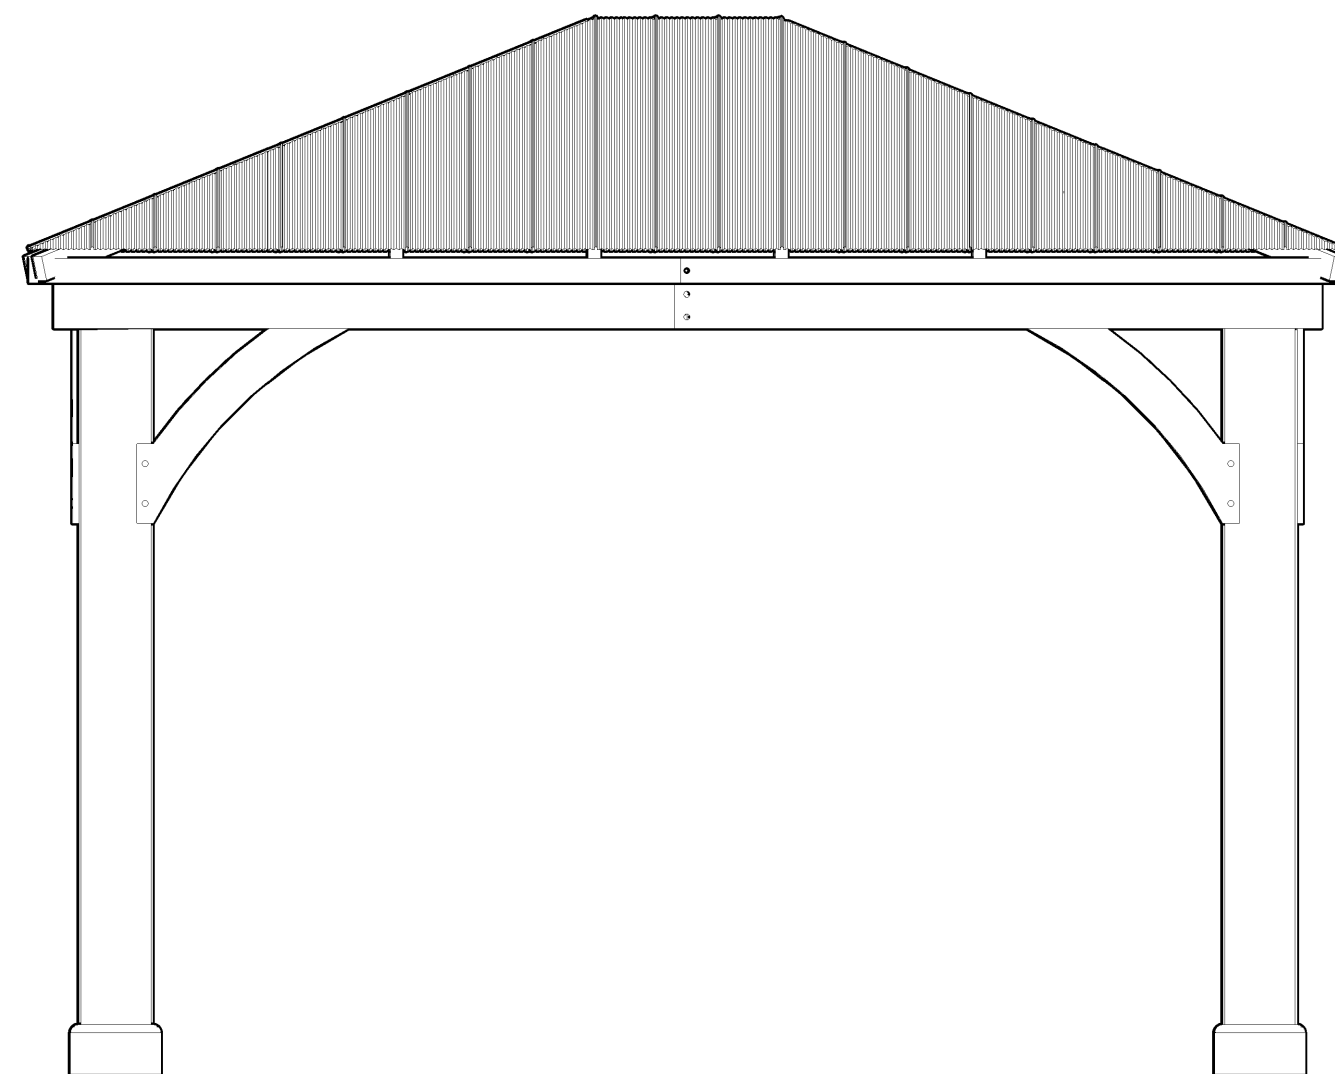


2  
A01

FRONT VIEW  
SCALE: 1/2" = 1'

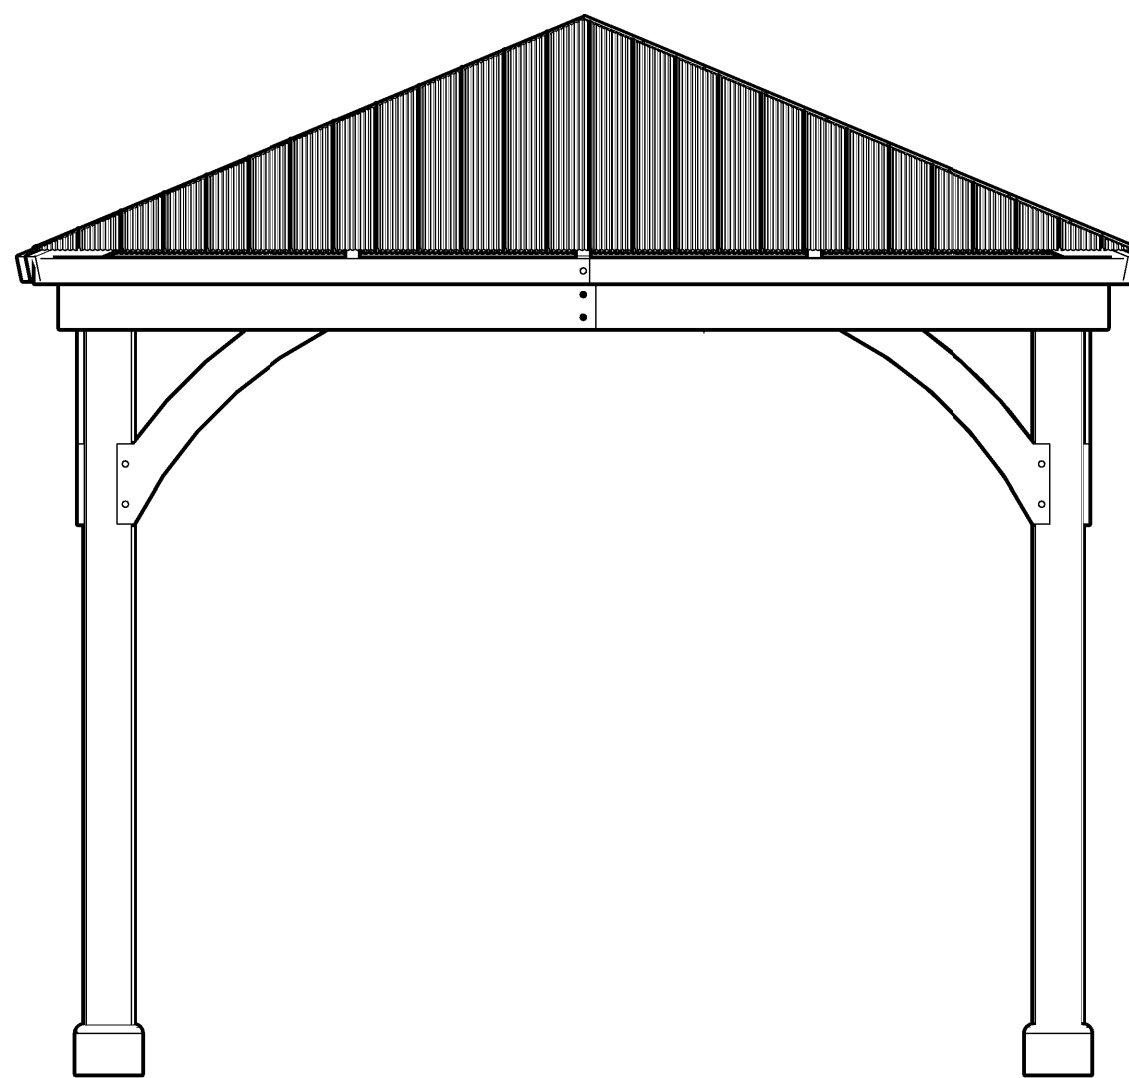


3  
A01


SIDE VIEW  
SCALE: 1/2" = 1'

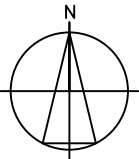No.	Revision/Issue	Date
<div><div>N D C</div><div>CREATED BY NICK CORONA</div></div>		
<div><div>STRUCTURAL</div><div>ADDRESS LOCATION</div></div>		
PROJECT #		00000003
SHEET SIZE		D1
DATE		04/25/2025
ISSUE		BUILDING CONSENT
<div><div>N</div><div></div></div>		
DRAWING TITLE: RENDERING		
SHEET: R01		DRAWING TITLE:




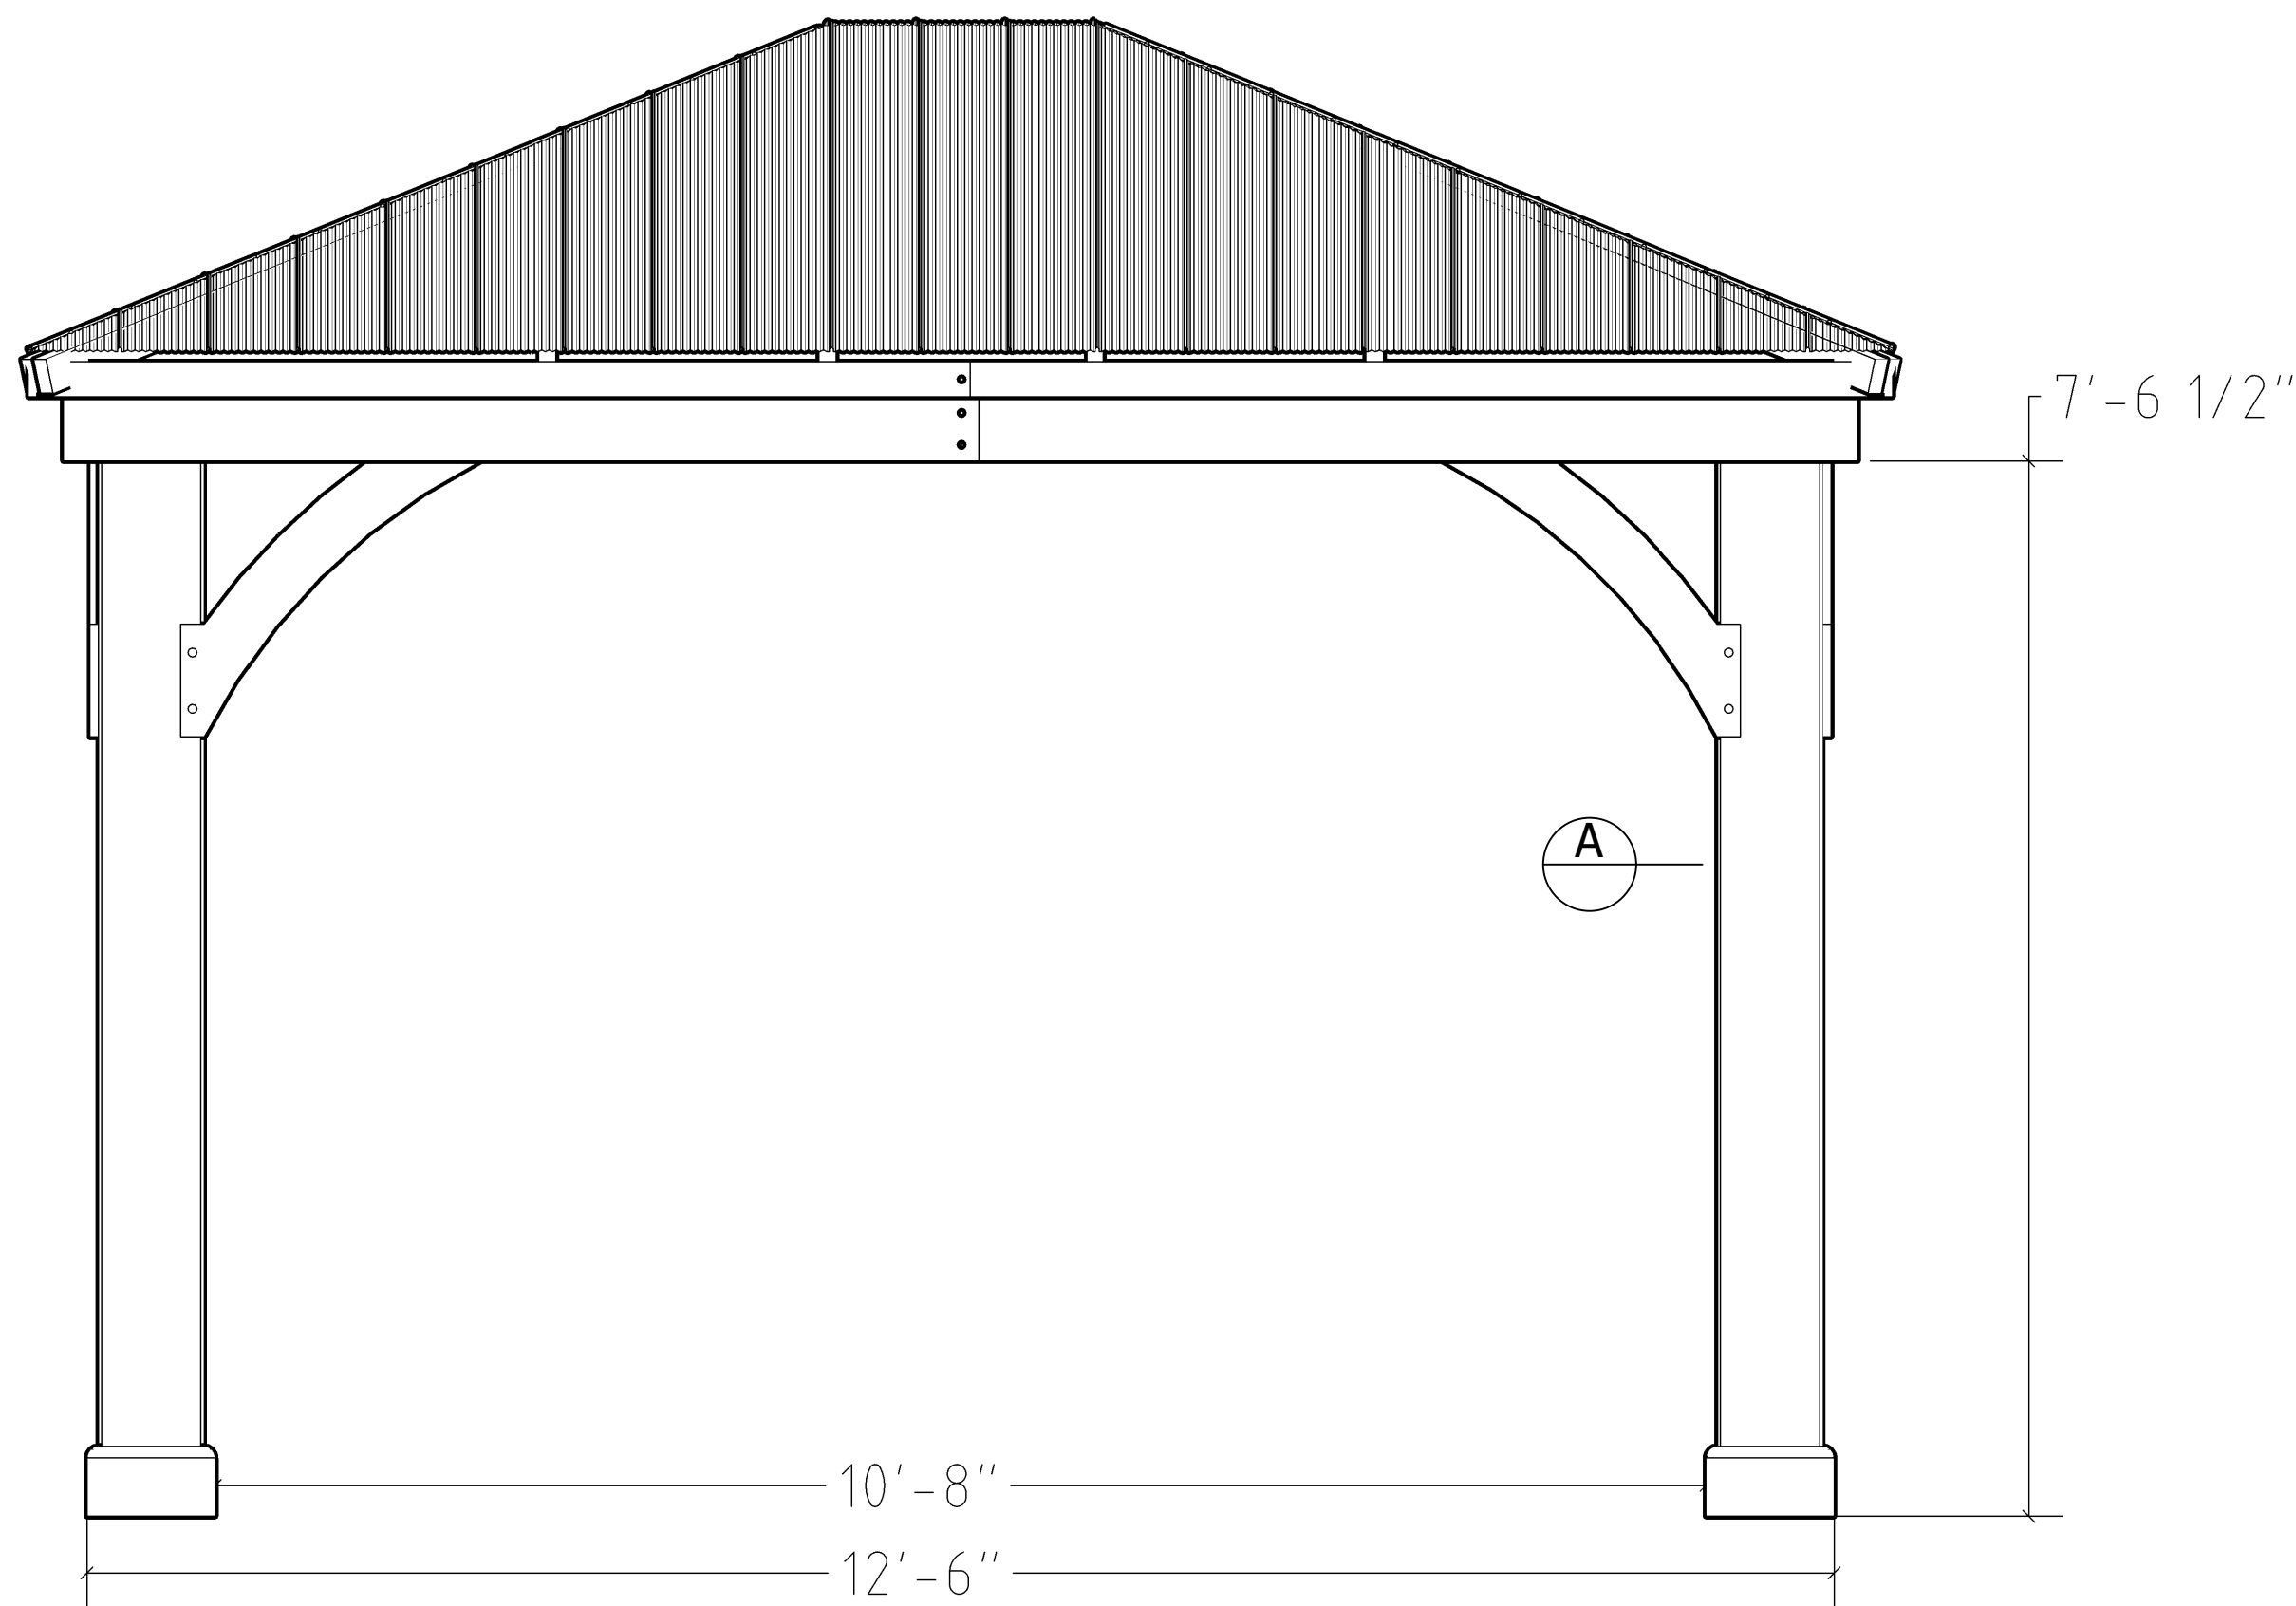

1  
A01  
**FRONT VIEW**  
SCALE: 3/4" = 1'

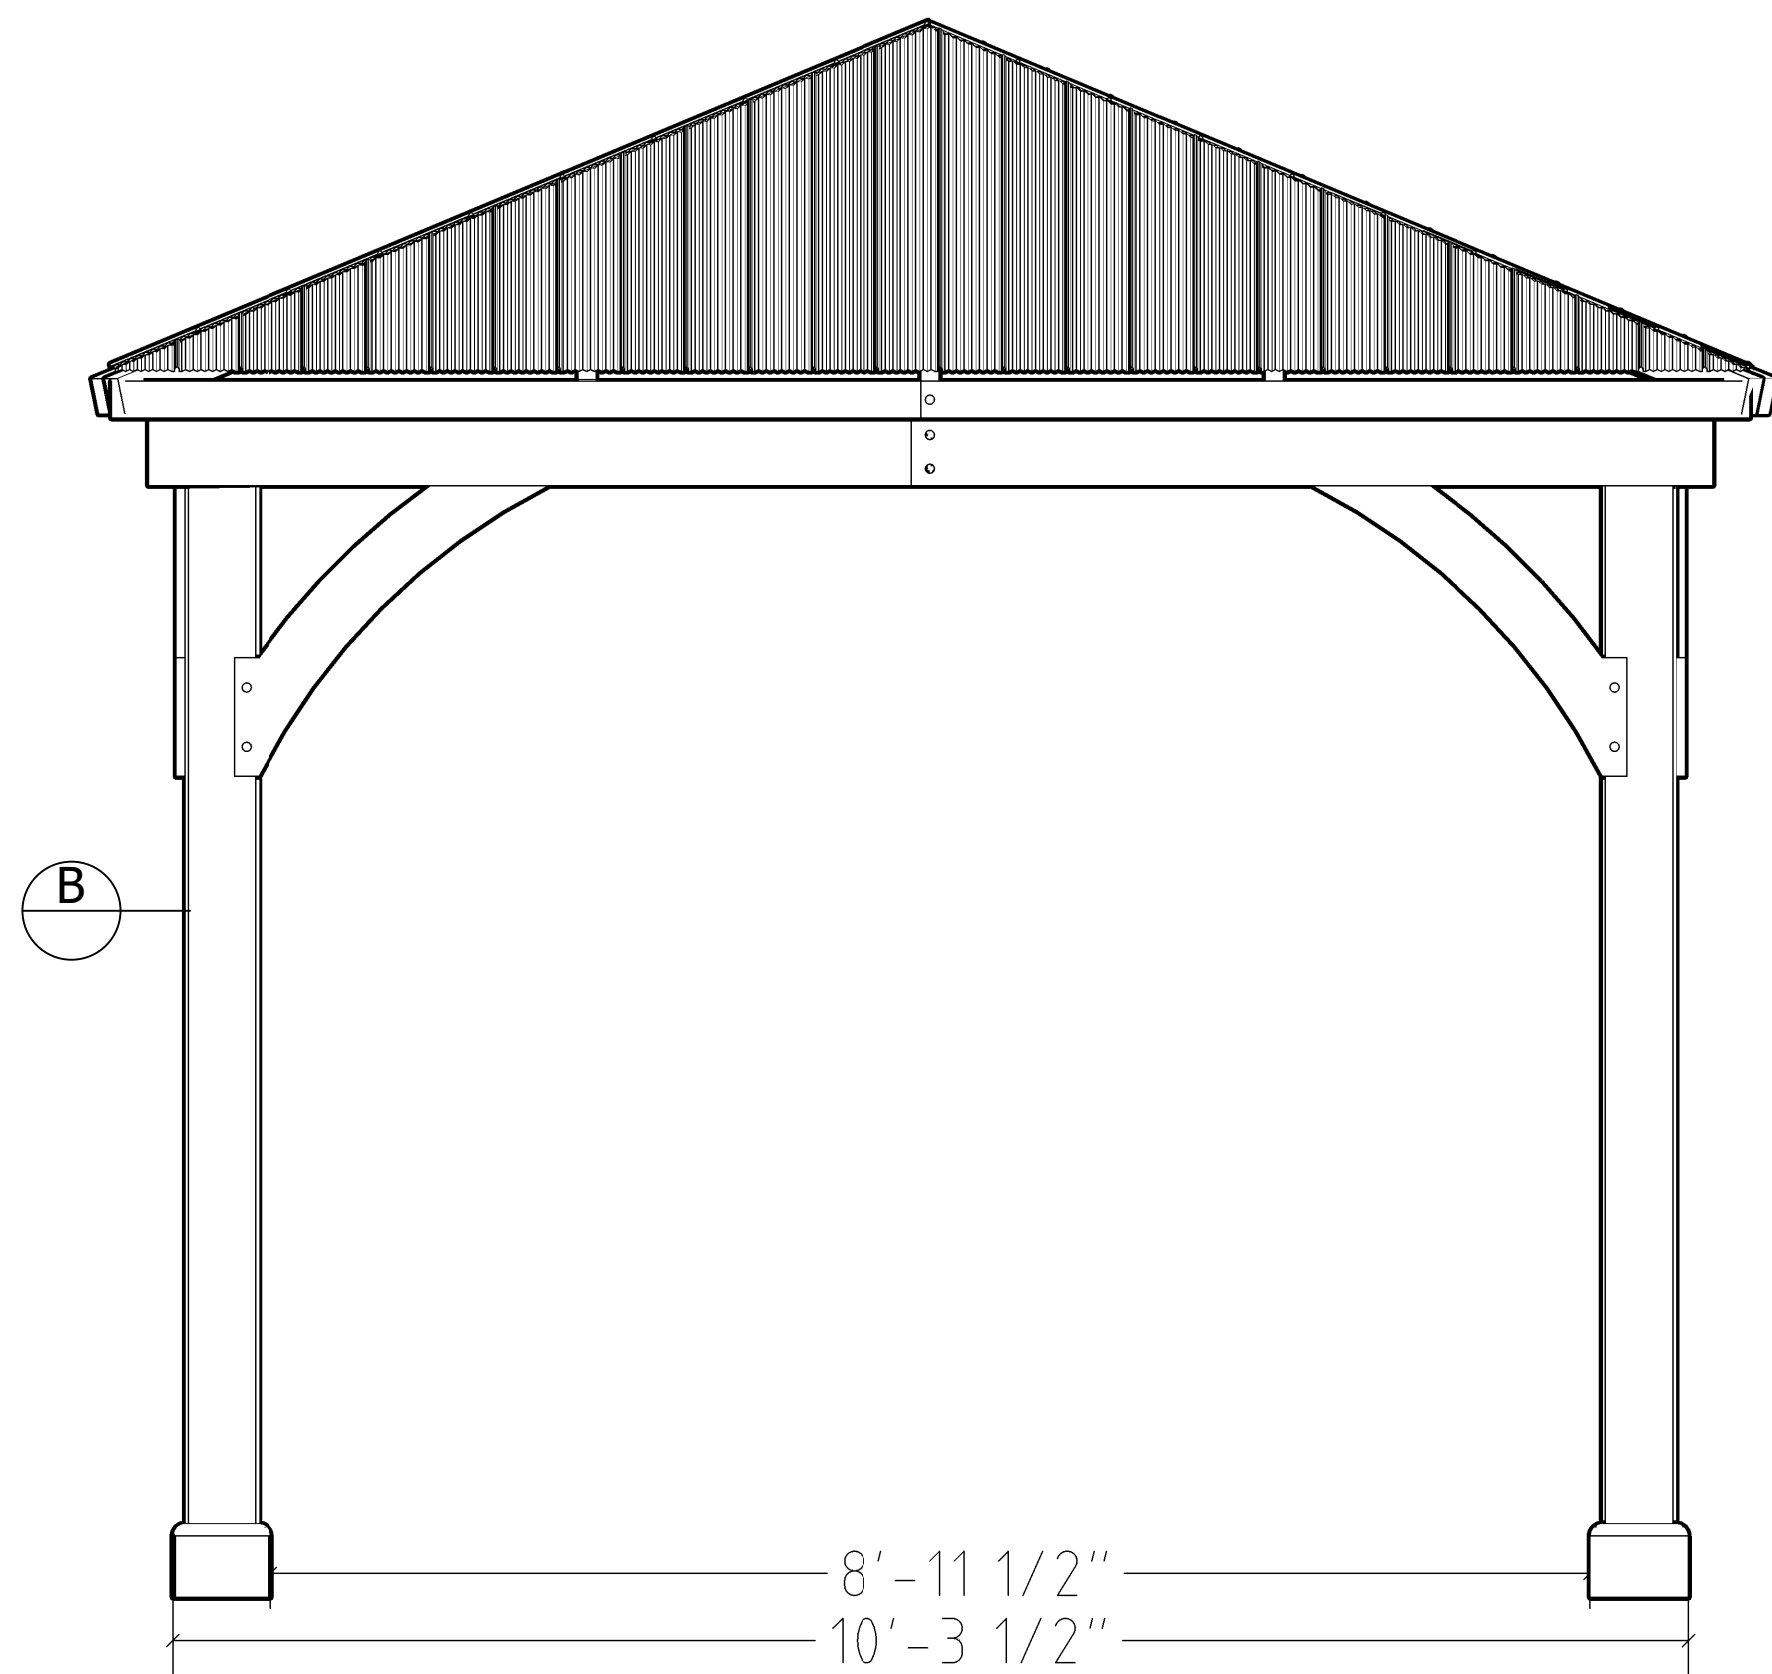

2  
A01  
**SIDE VIEW**  
SCALE: 3/4" = 1'

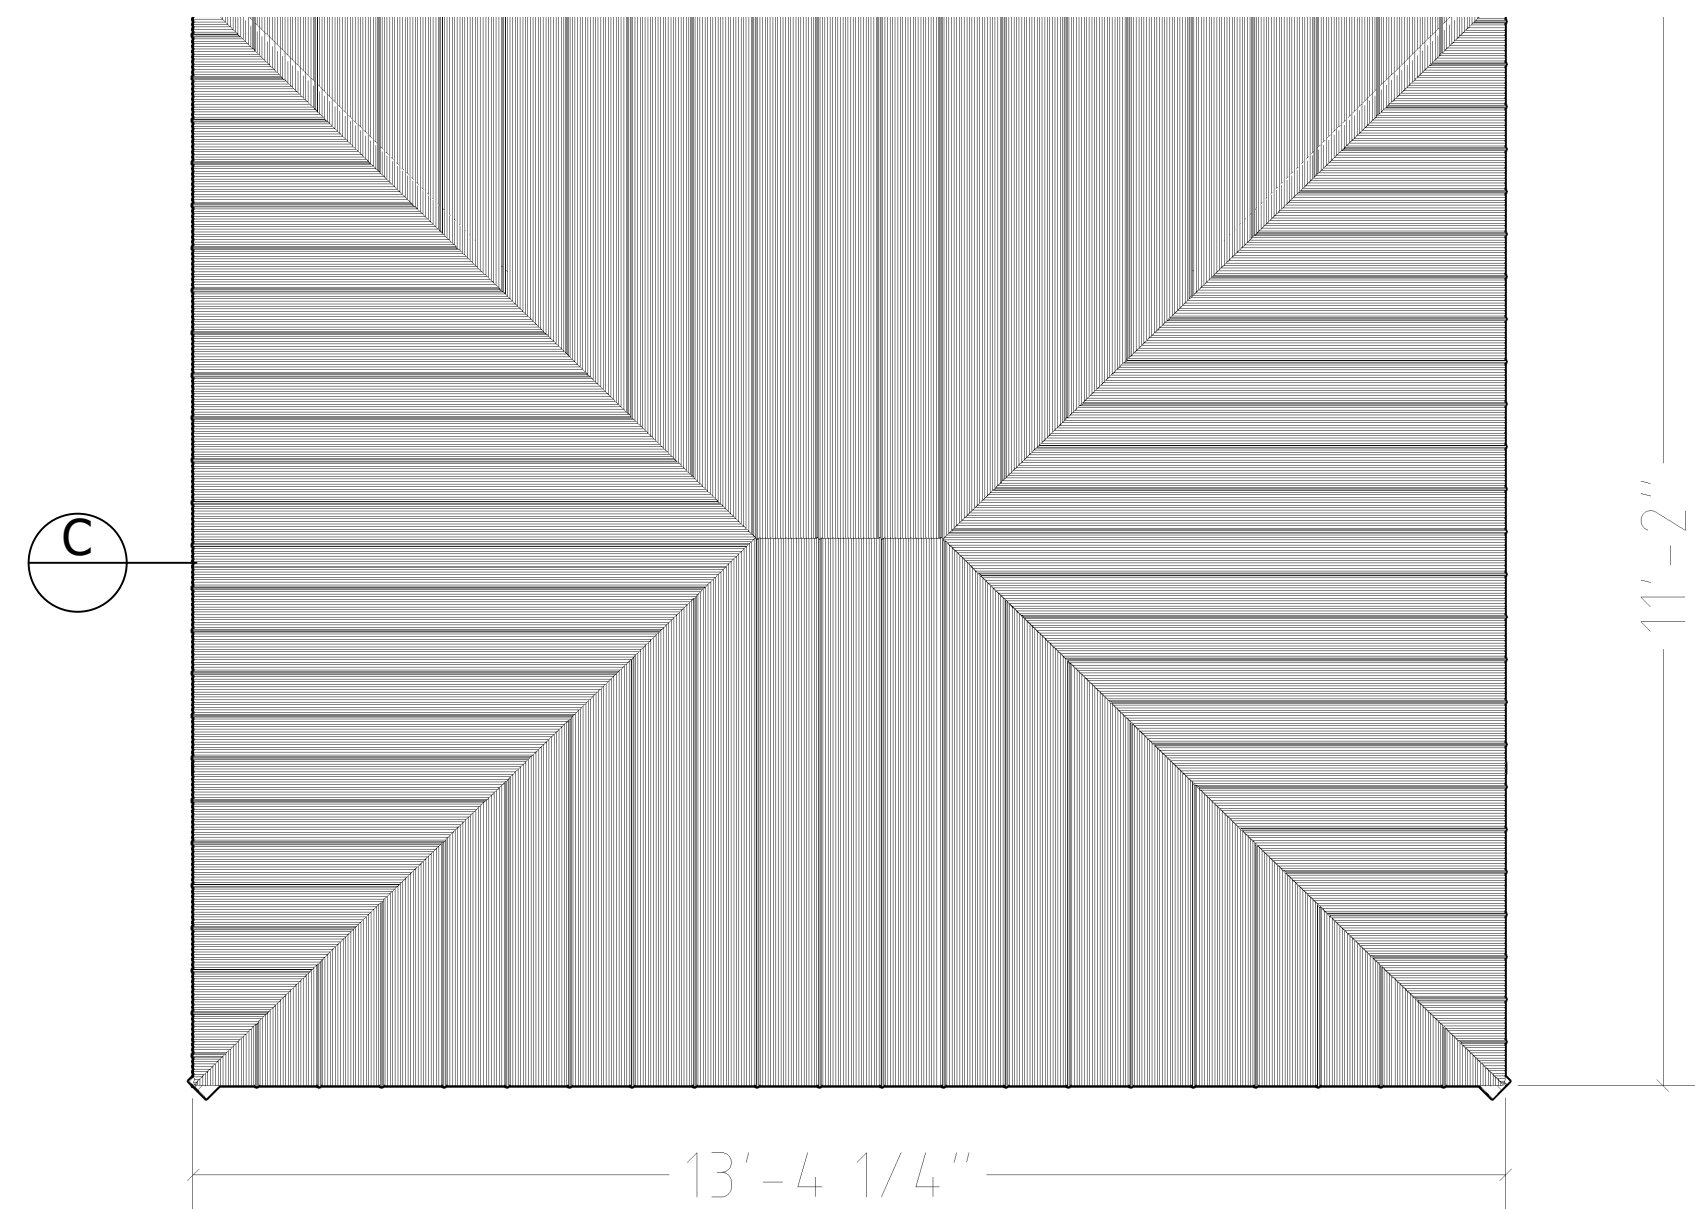

2  
A01  
**SIDE VIEW**  
SCALE: 1/2" = 1'

No.	Revision/Issue	Date
-----	----------------	------

N  
D  
C

CREATED BY  
NICK CORONA


STRUCTURAL

ADDRESS LOCATION

PROJECT #	00000003
SHEET SIZE	D1
DATE	04/25/2025
ISSUE	BUILDING CONSENT


N

DRAWING TITLE: <b>STRUCTURAL</b>	DRAWING TITLE:
SHEET: <b>S01</b>	

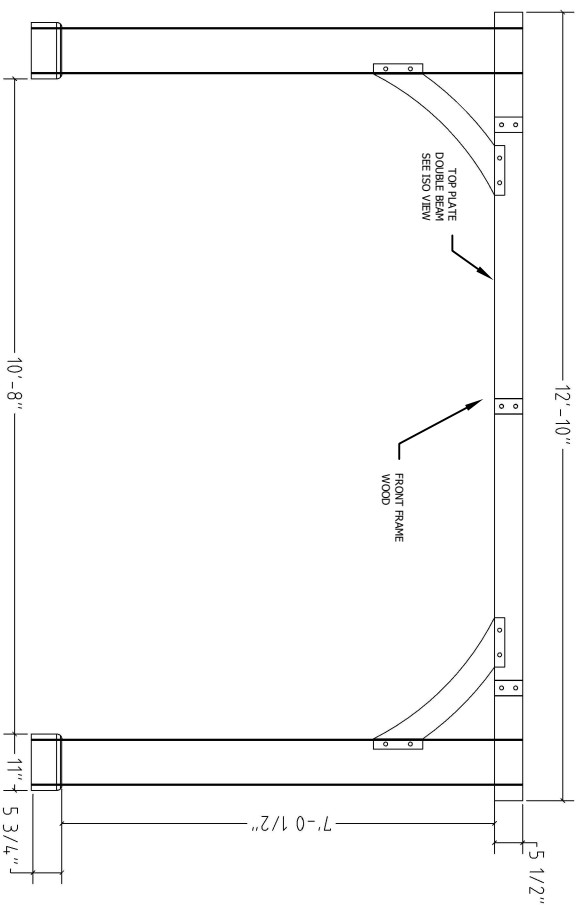

**FRONT VIEW**


SCALE: 1" = 1'

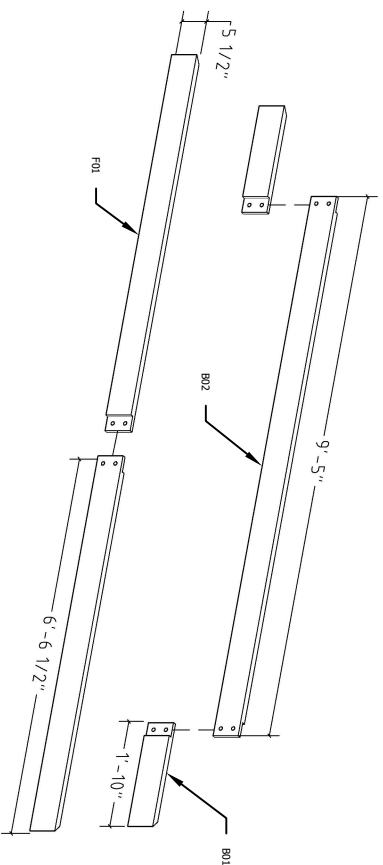


TOP VIEW - BEAMS

SCALE: 1" = 1'

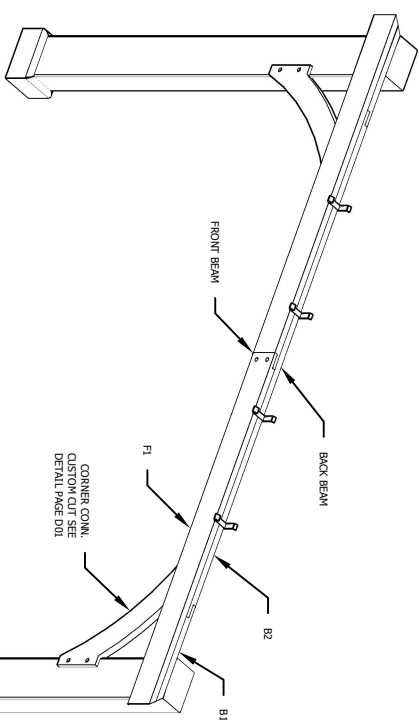

3  
502

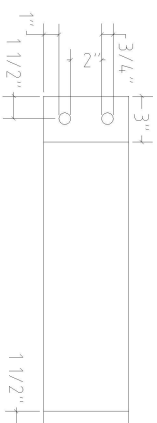


**ISO VIEW**  
SCALE: 1" = 1'



**DETAIL VIEW**  
SCALE: 3" = 1'


No.	Revision/Issue	Date
		
PROJECT #	000000	
CLIENT NAME	DA	
DATE	2015	
FILE NAME	BOOK COVER	
		
COMPANY NAME	STRUCTURAL	
STREET	502	
CITY	CHICAGO, ILL	

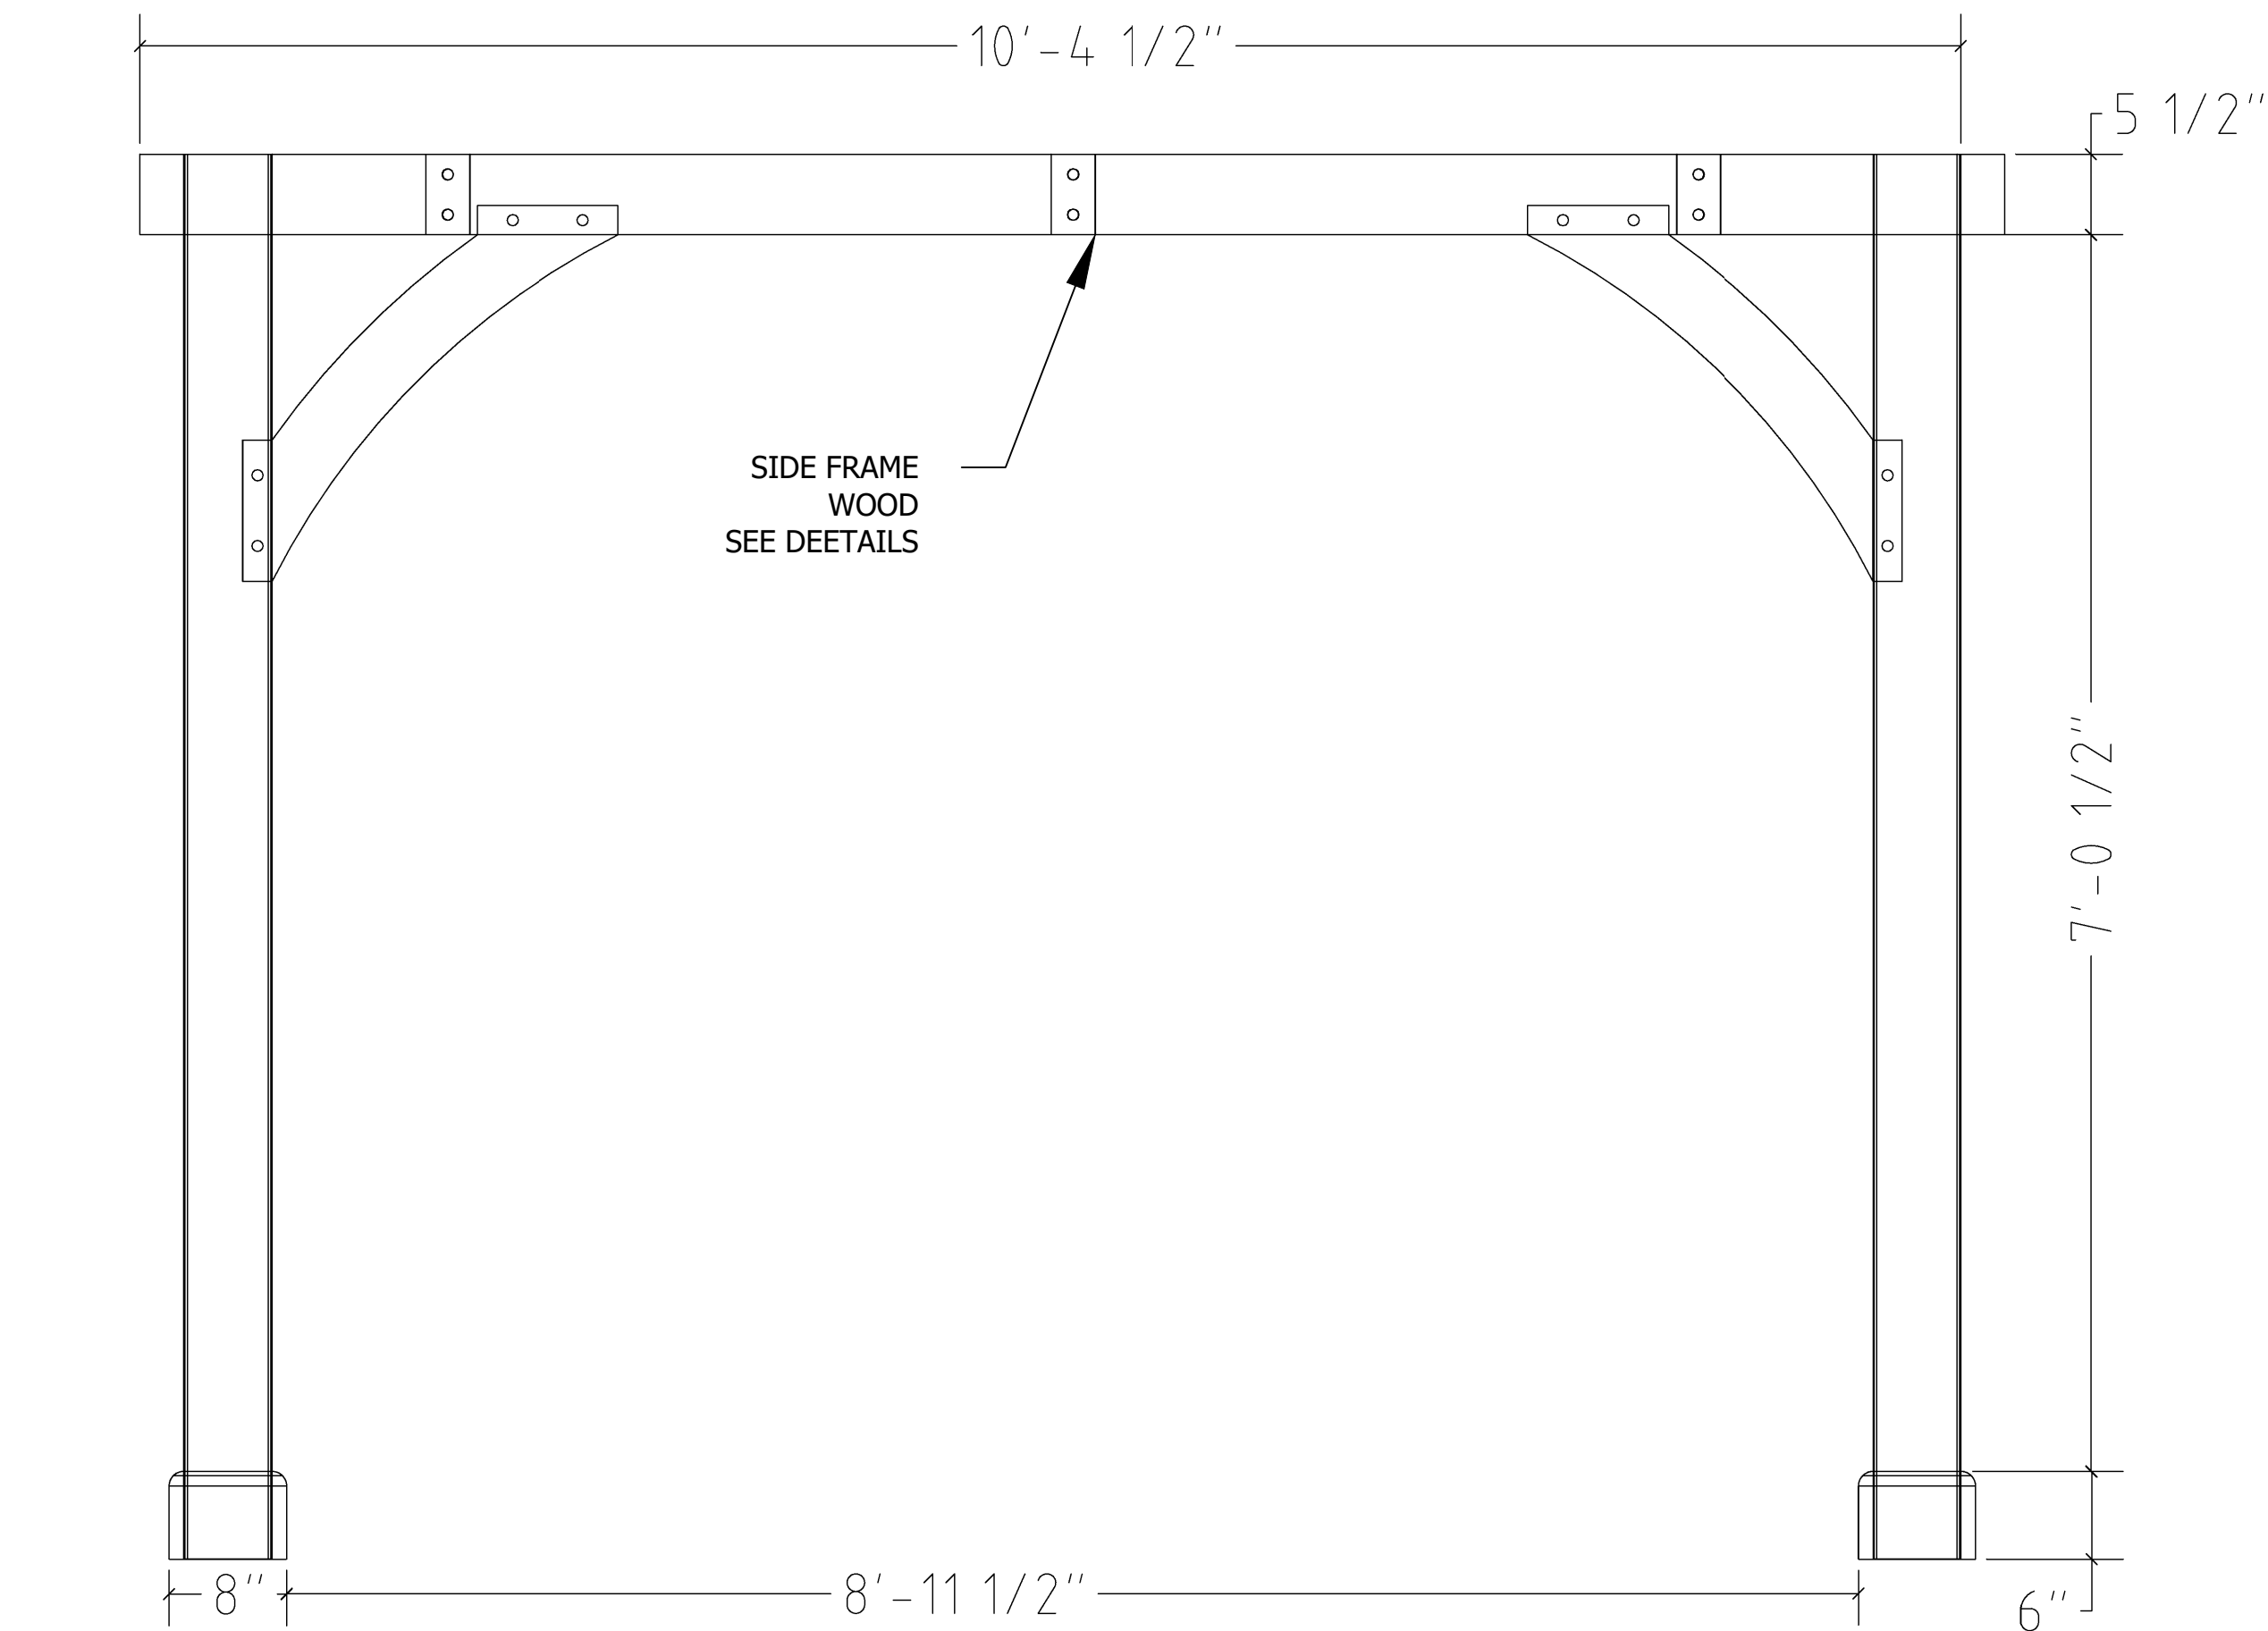

1  
S02

## SIDE VIEW


SCALE: 1" = 1'

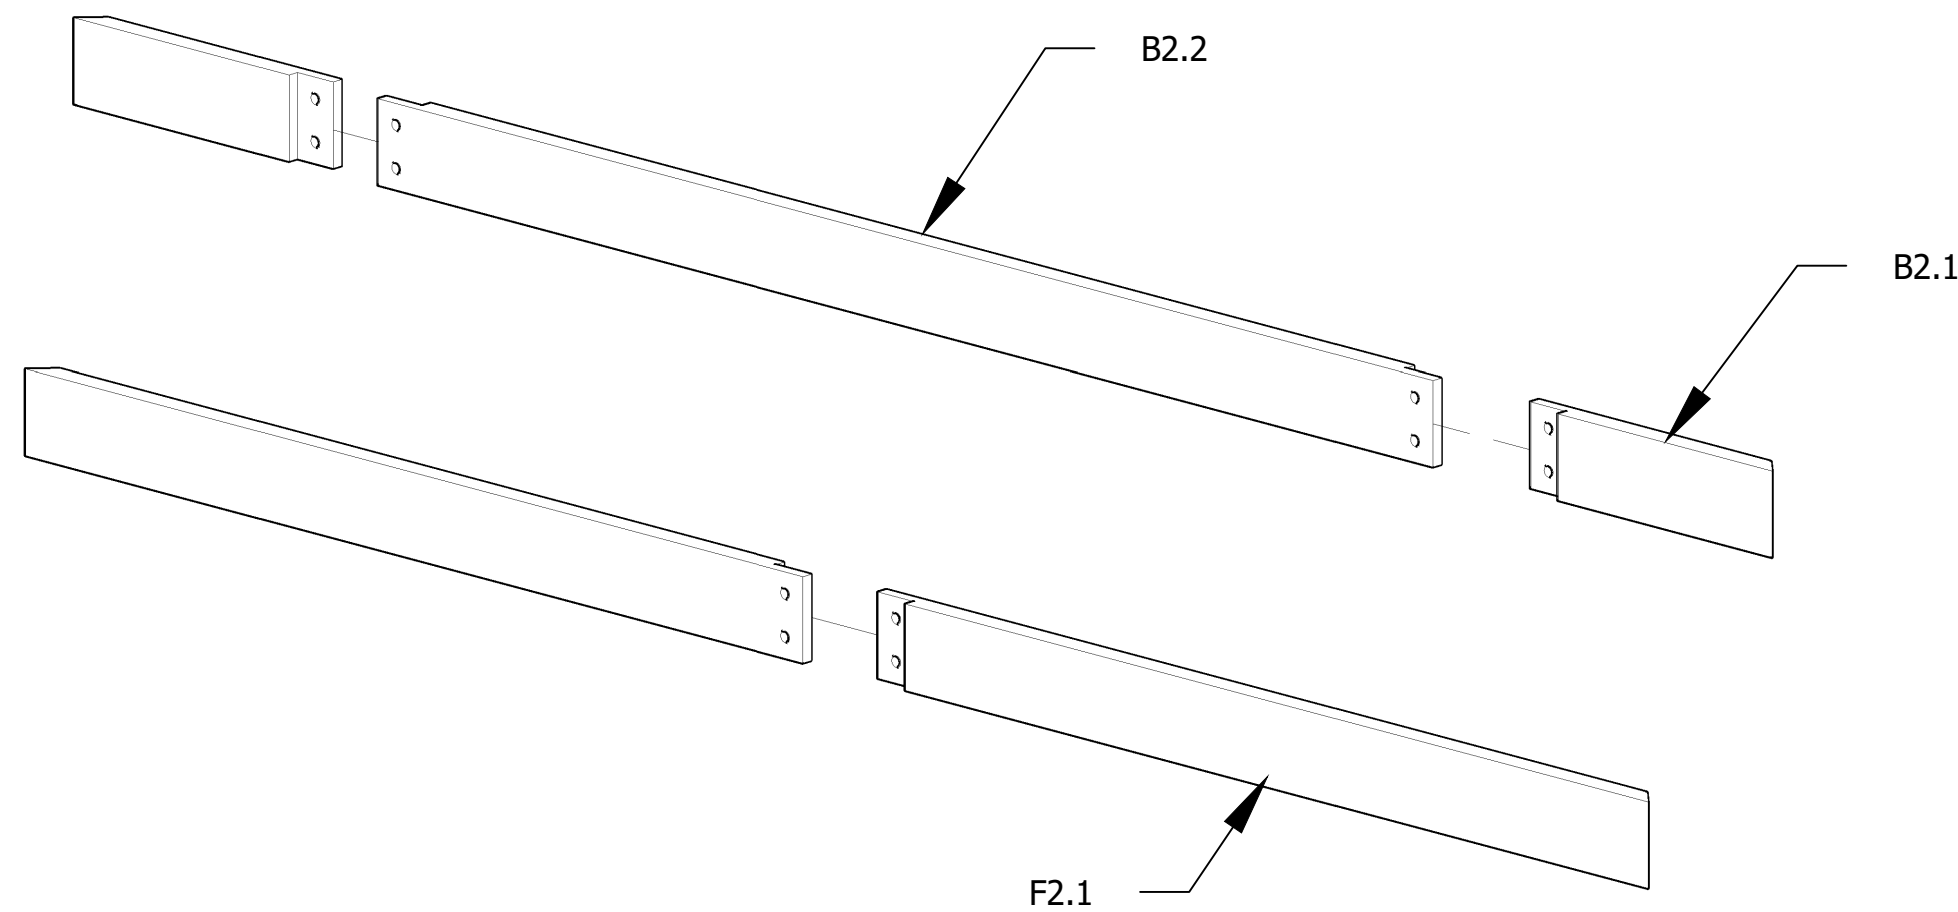

3  
S02

## TOP PLATE - BEAMS


SCALE: 1" = 1'

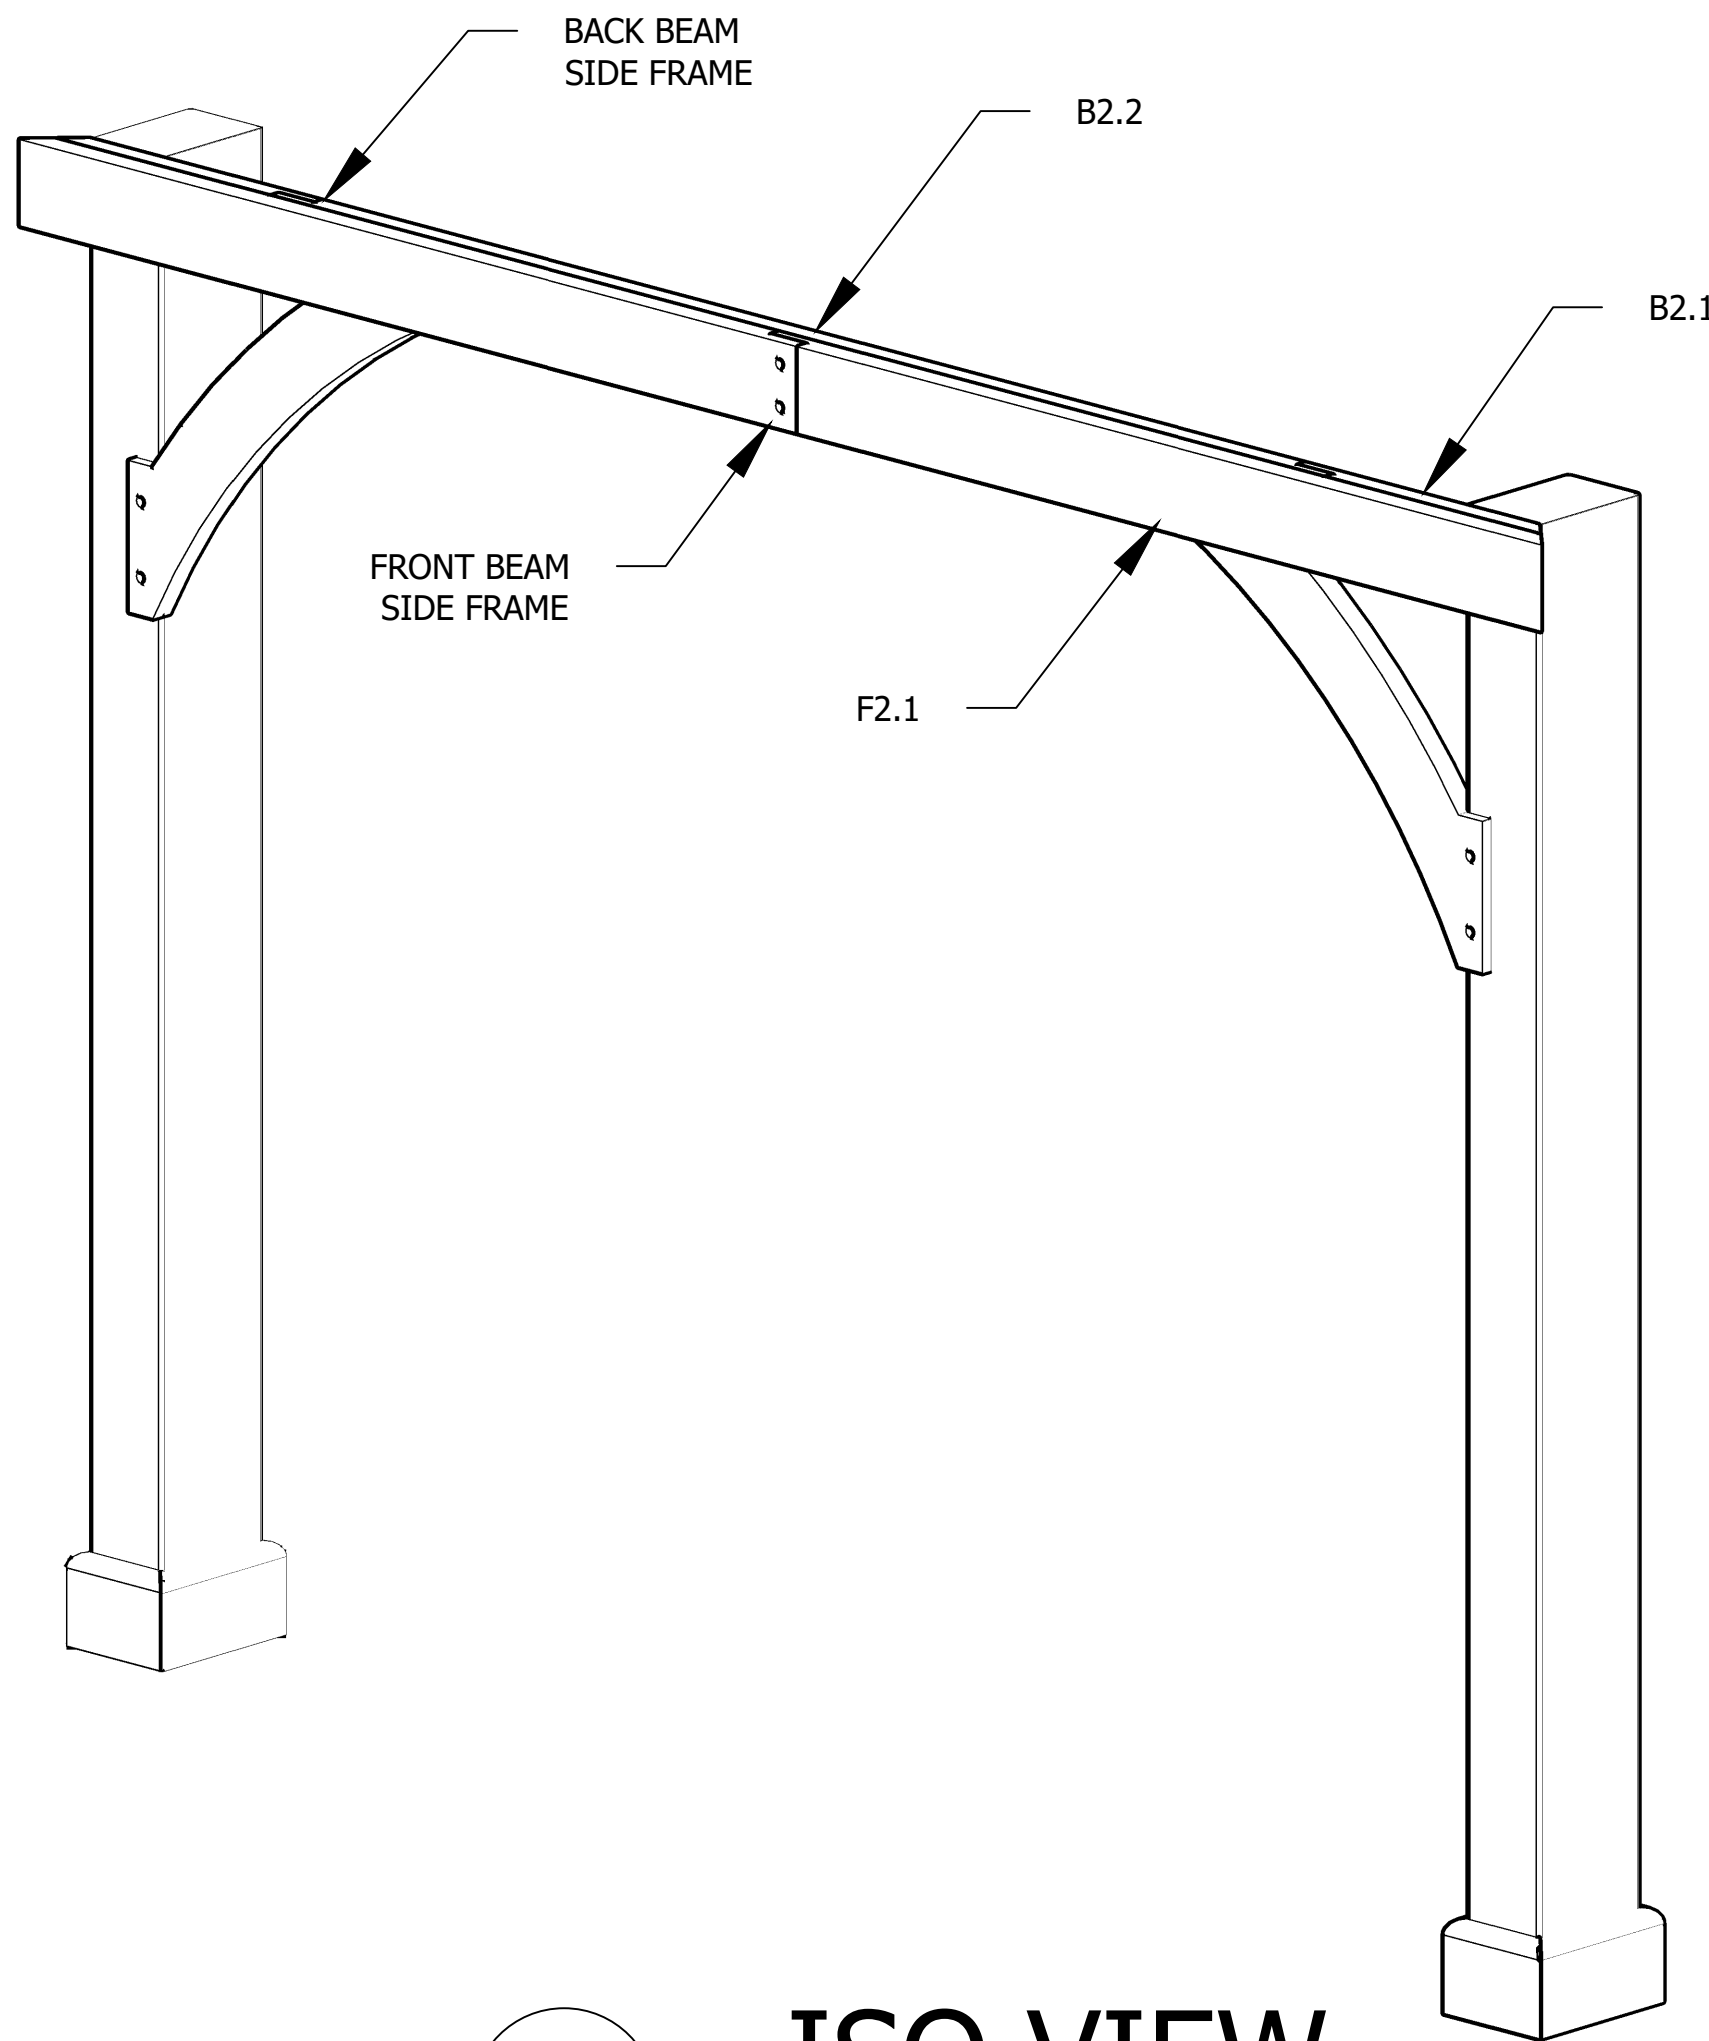

2  
S02

## ISO VIEW

SCALE: 1" = 1'

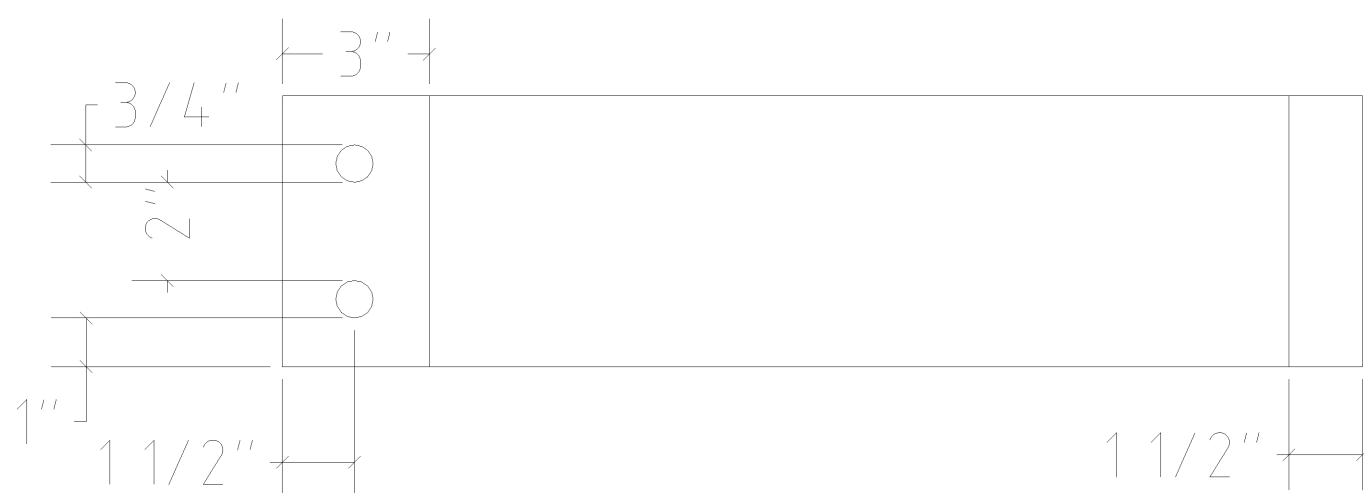


4  
S02

## DETAIL VIEW

SCALE: 3" = 1'

No.	Revision/Issue	Date
<div><div>NDC</div><div>CREATED BY NICK CORONA</div></div>		
<div><div>STRUCTURAL</div><div>ADDRESS LOCATION</div></div>		
PROJECT #	00000003	
SHEET SIZE	D1	
DATE	04/25/2025	
ISSUE	BUILDING CONSENT	
<div><div>N</div><div></div></div>		
DRAWING TITLE:	STRUCTURAL	
SHEET:	S02	DRAWING TITLE:




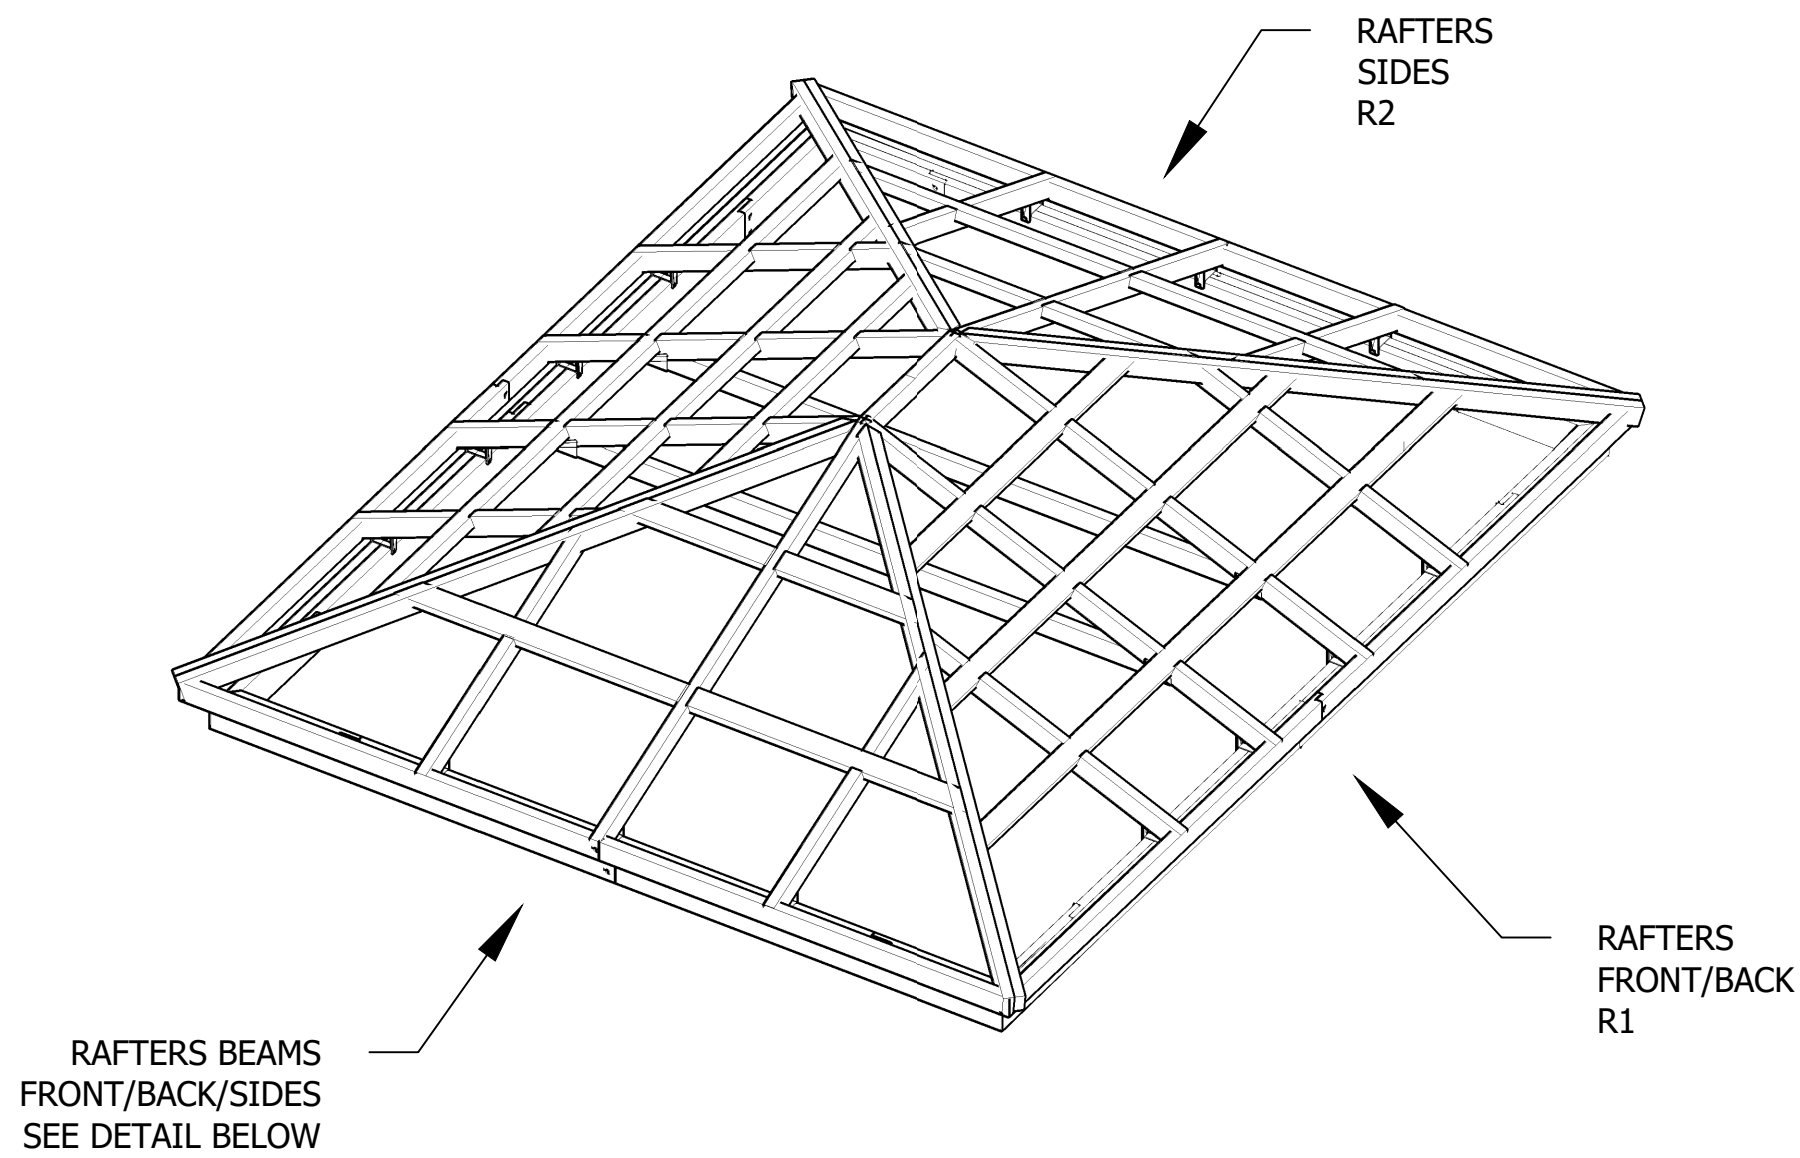

1  
S04

### 3D ISO - TOP VIEW


SCALE: 1/2" = 1'

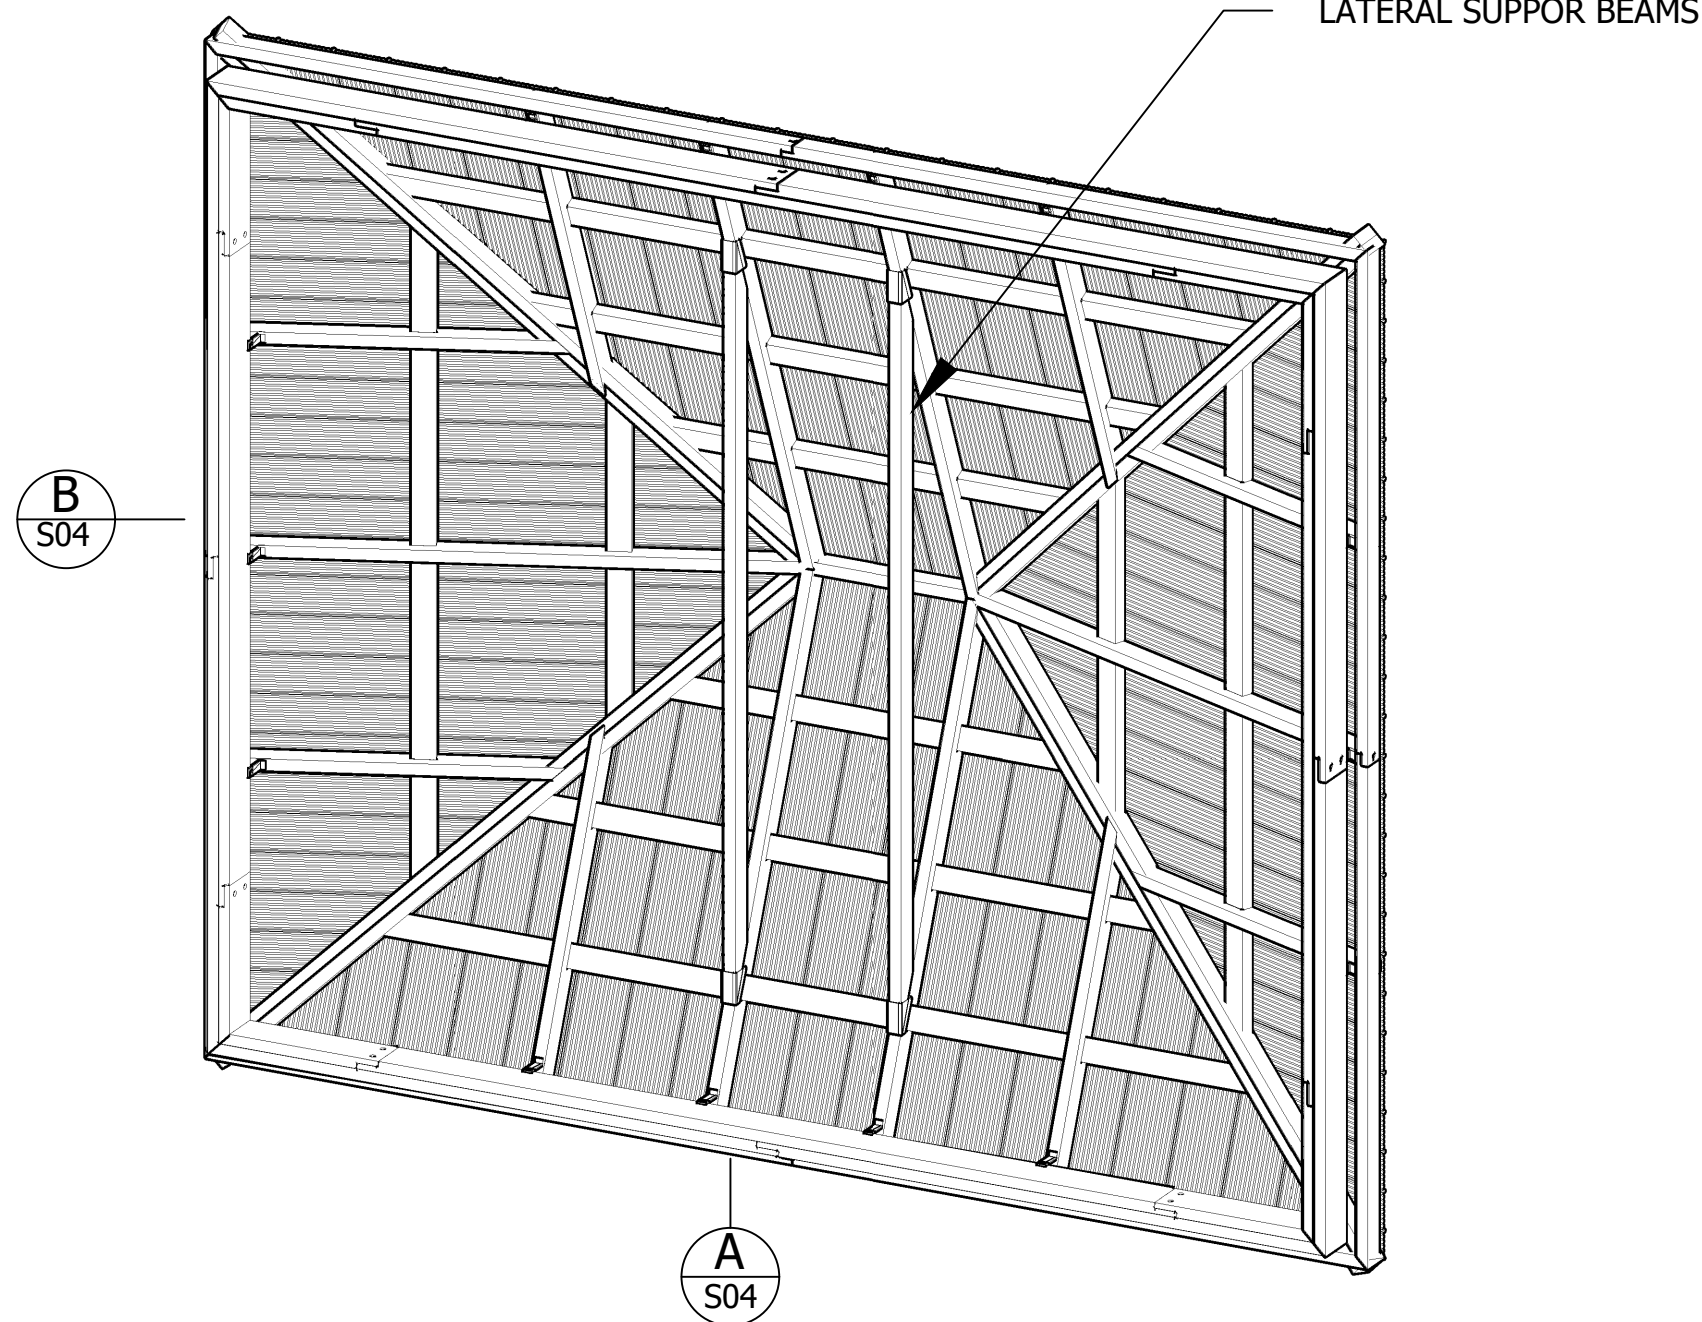

2  
S04

### 3D ISO - BOTTOM VIEW


SCALE: 1/2" = 1'

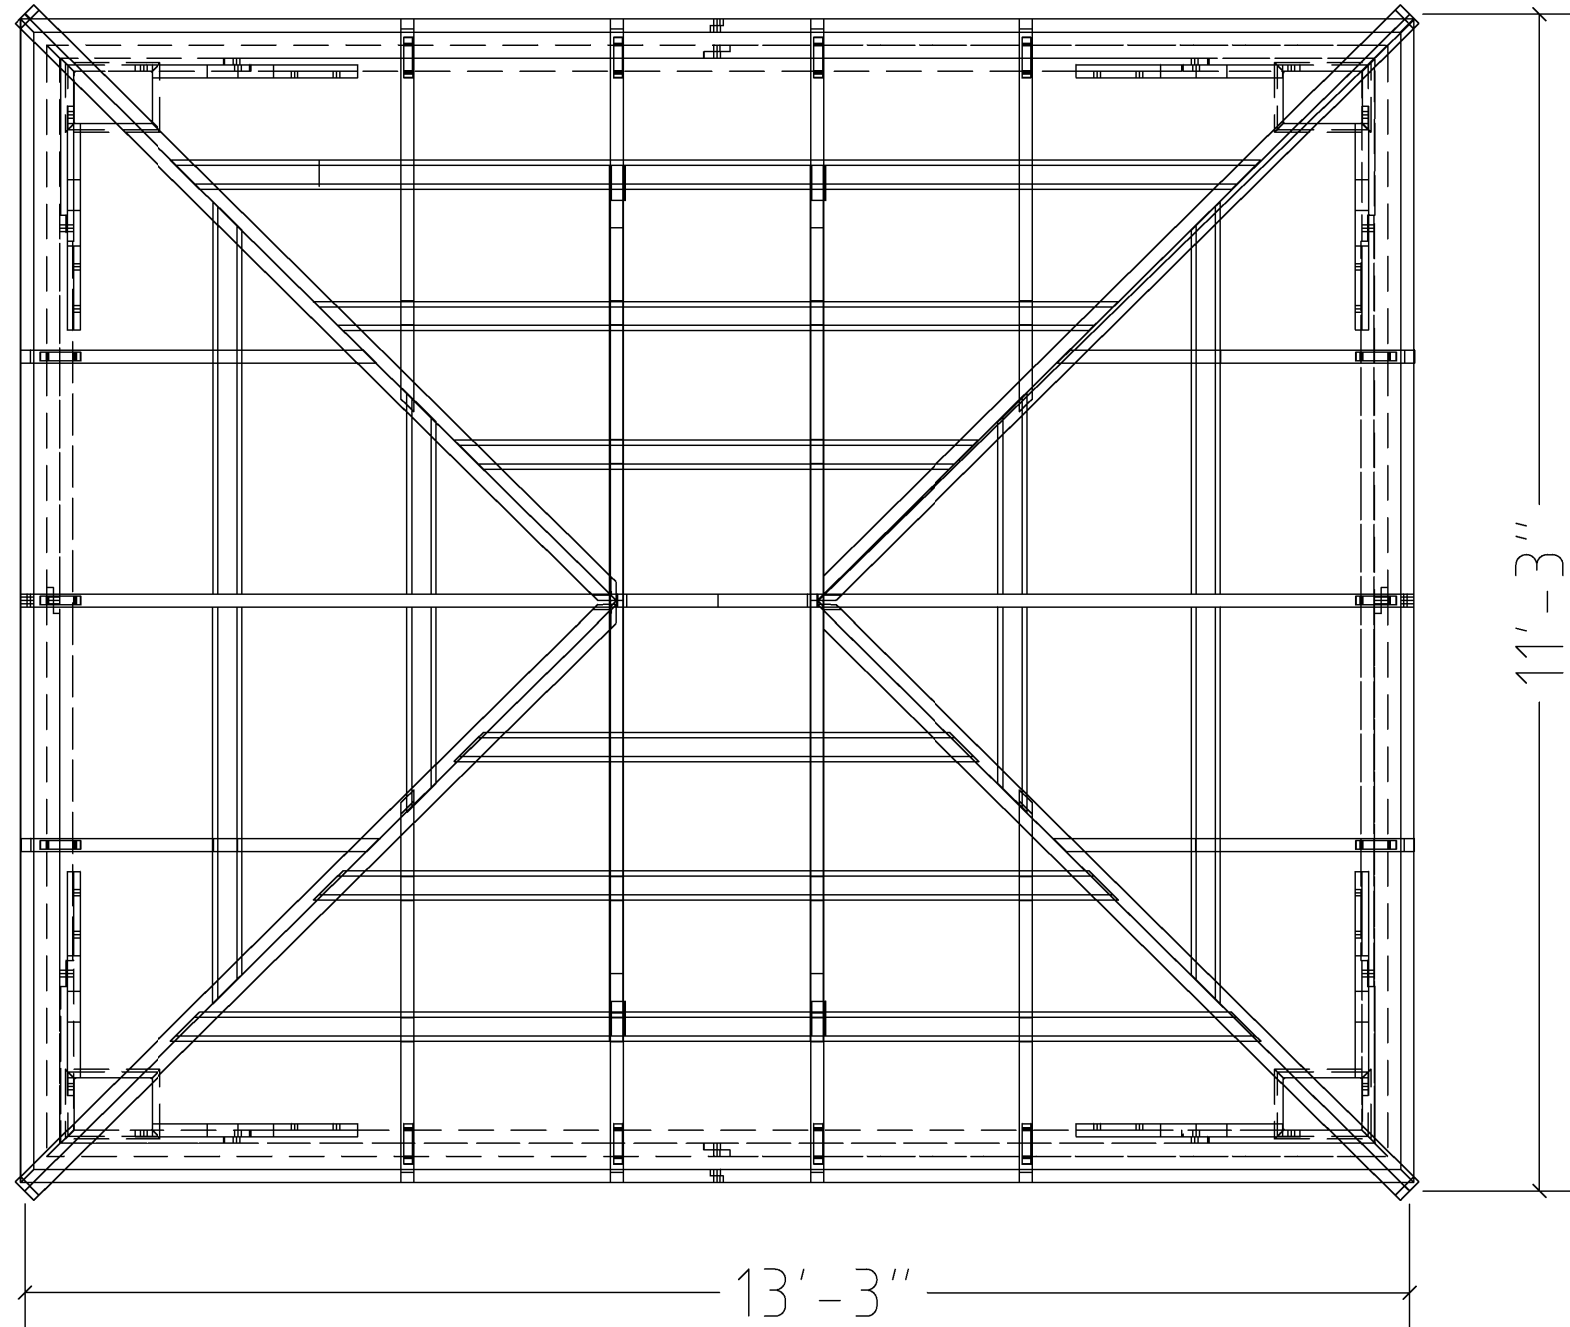

3  
S04

### TOP VIEW


SCALE: 1/2" = 1'

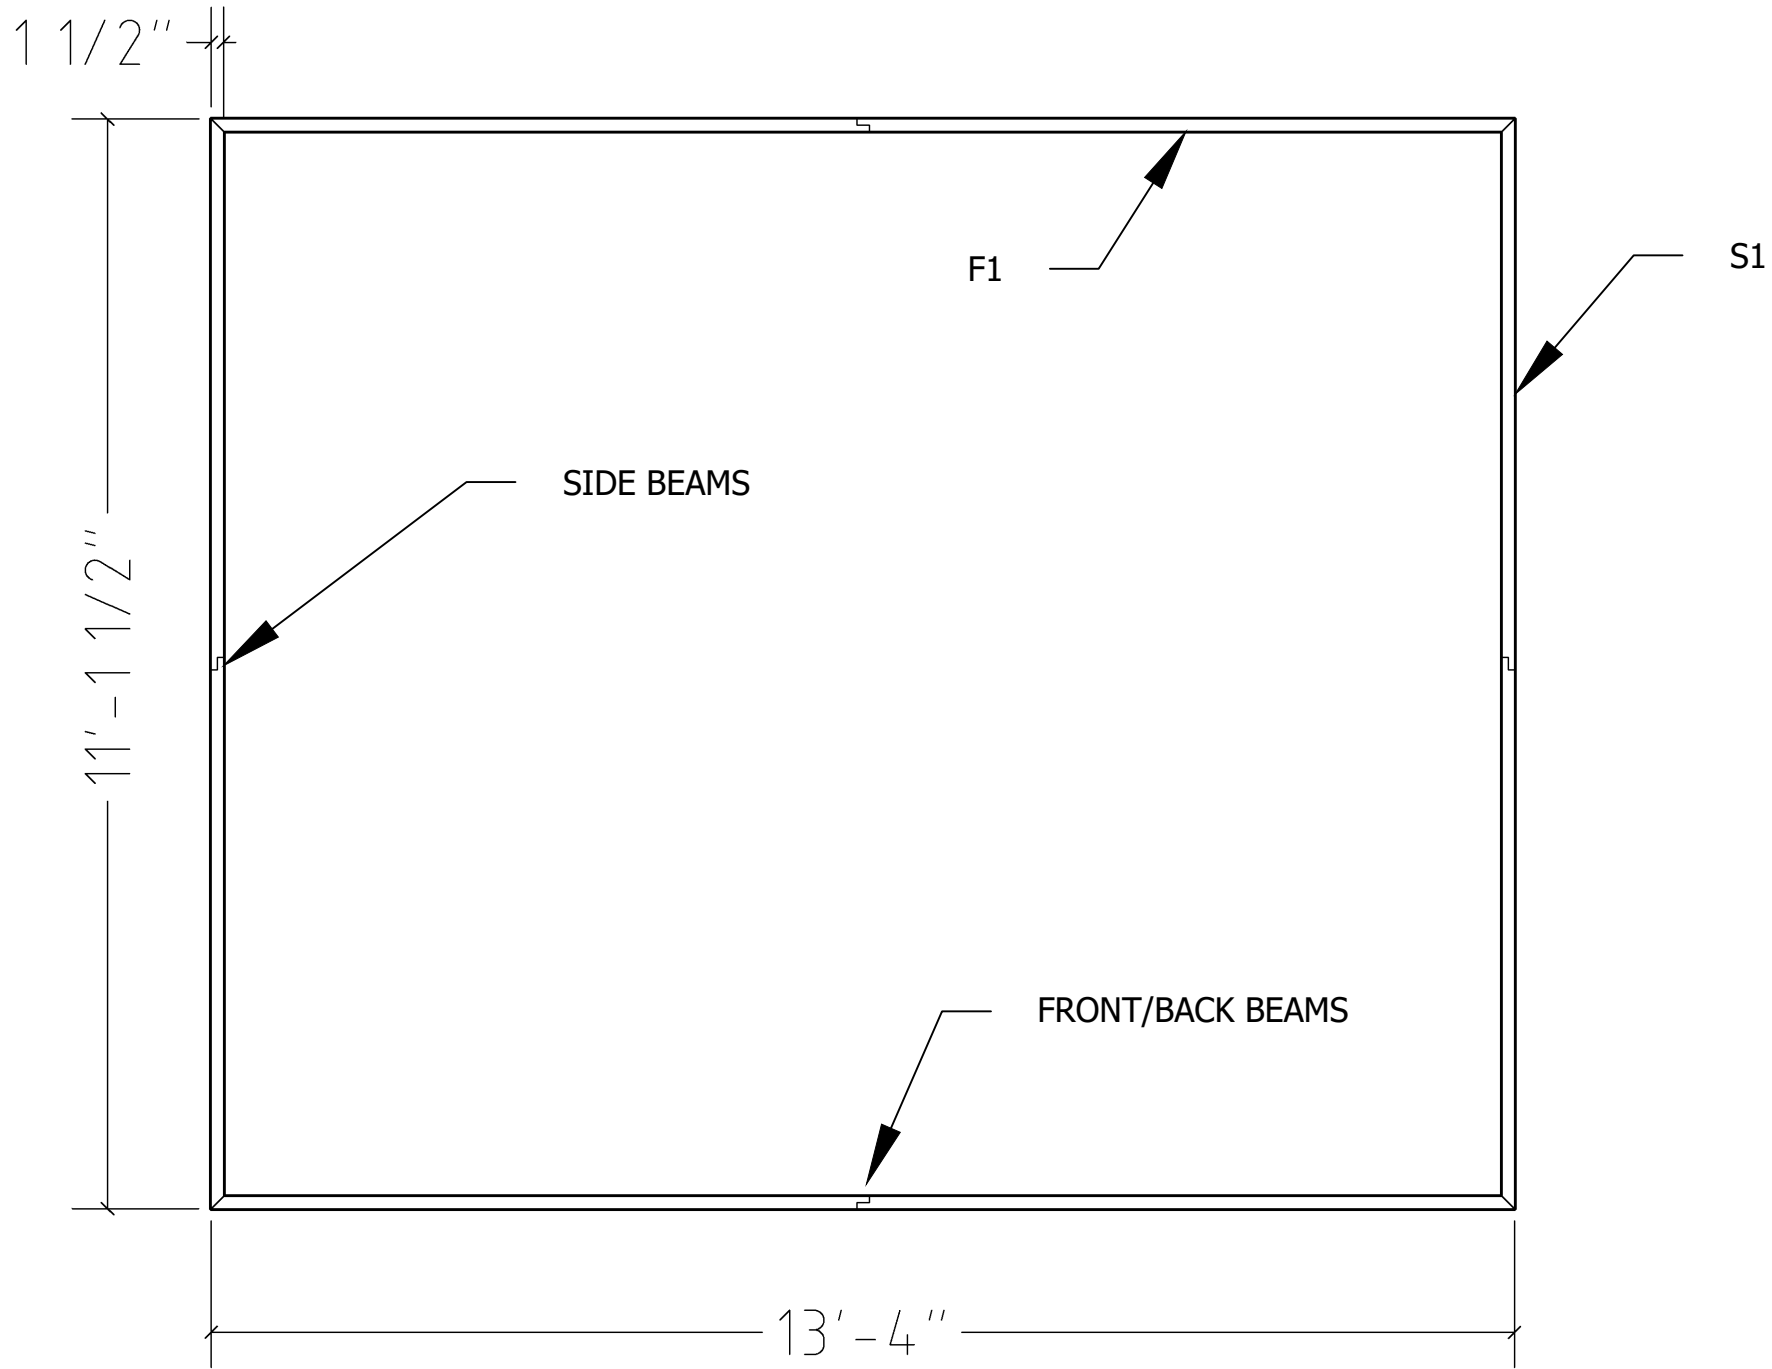

4  
S04

### RAFTER BEAMS



SCALE: 1" = 1'

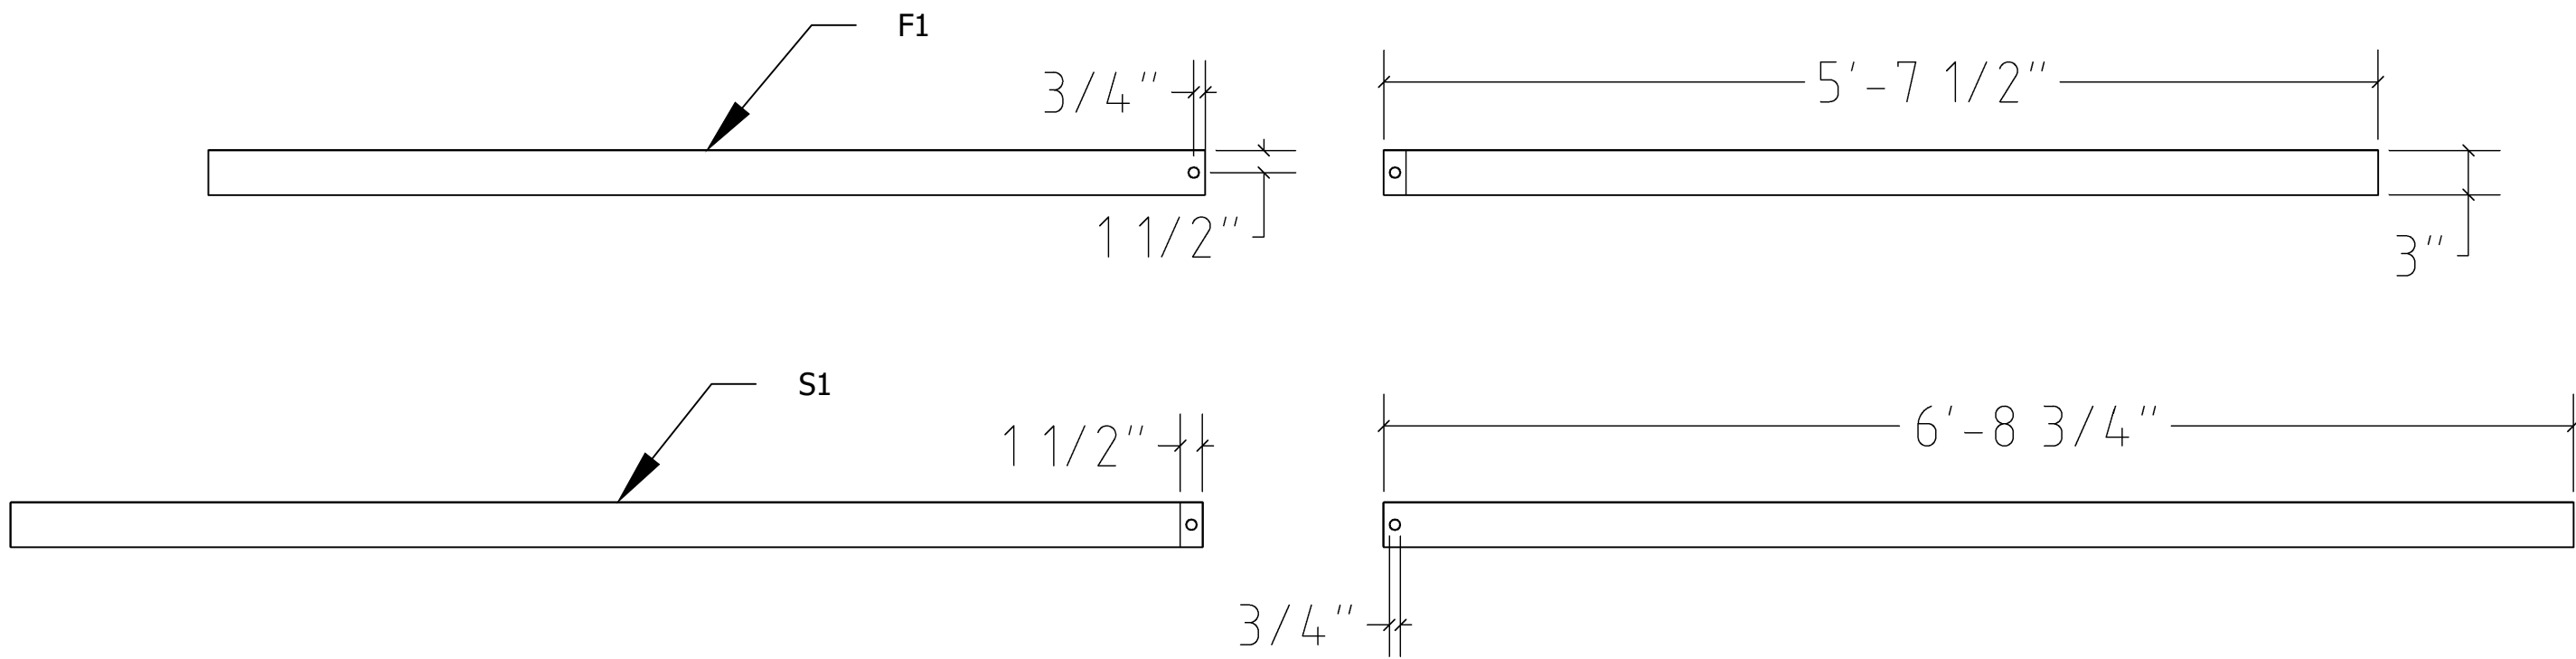


4  
s04

### DETAIL VIEW

SCALE: 3" = 1'

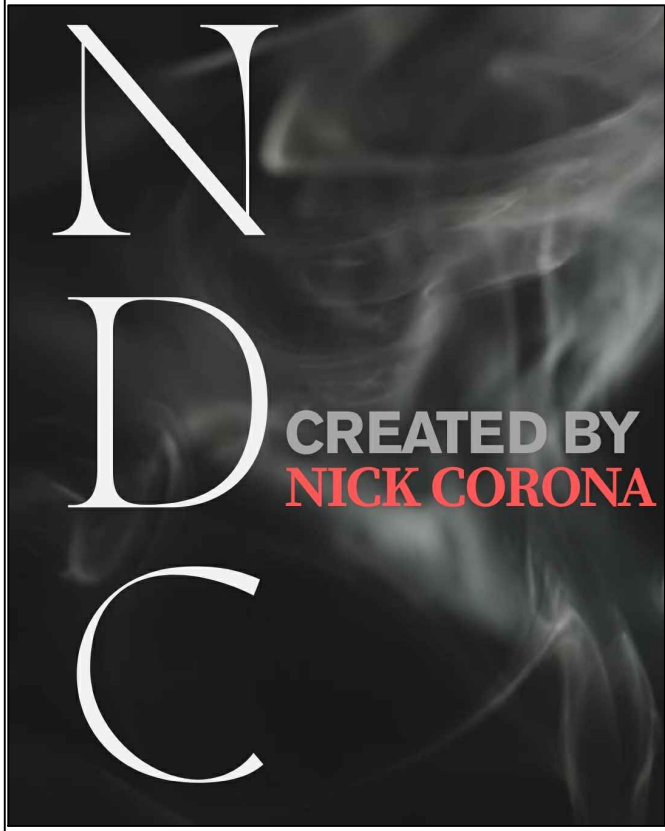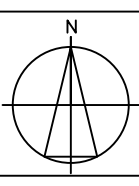
No.	Revision/Issue	Date
		
<b>STRUCTURAL</b>		
ADDRESS LOCATION		
PROJECT #	00000003	
SHEET SIZE	D1	
DATE	04/25/2025	
ISSUE	BUILDING CONSENT	
		
DRAWING TITLE: <b>STRUCTURAL</b>		
SHEET: <b>S04</b>		

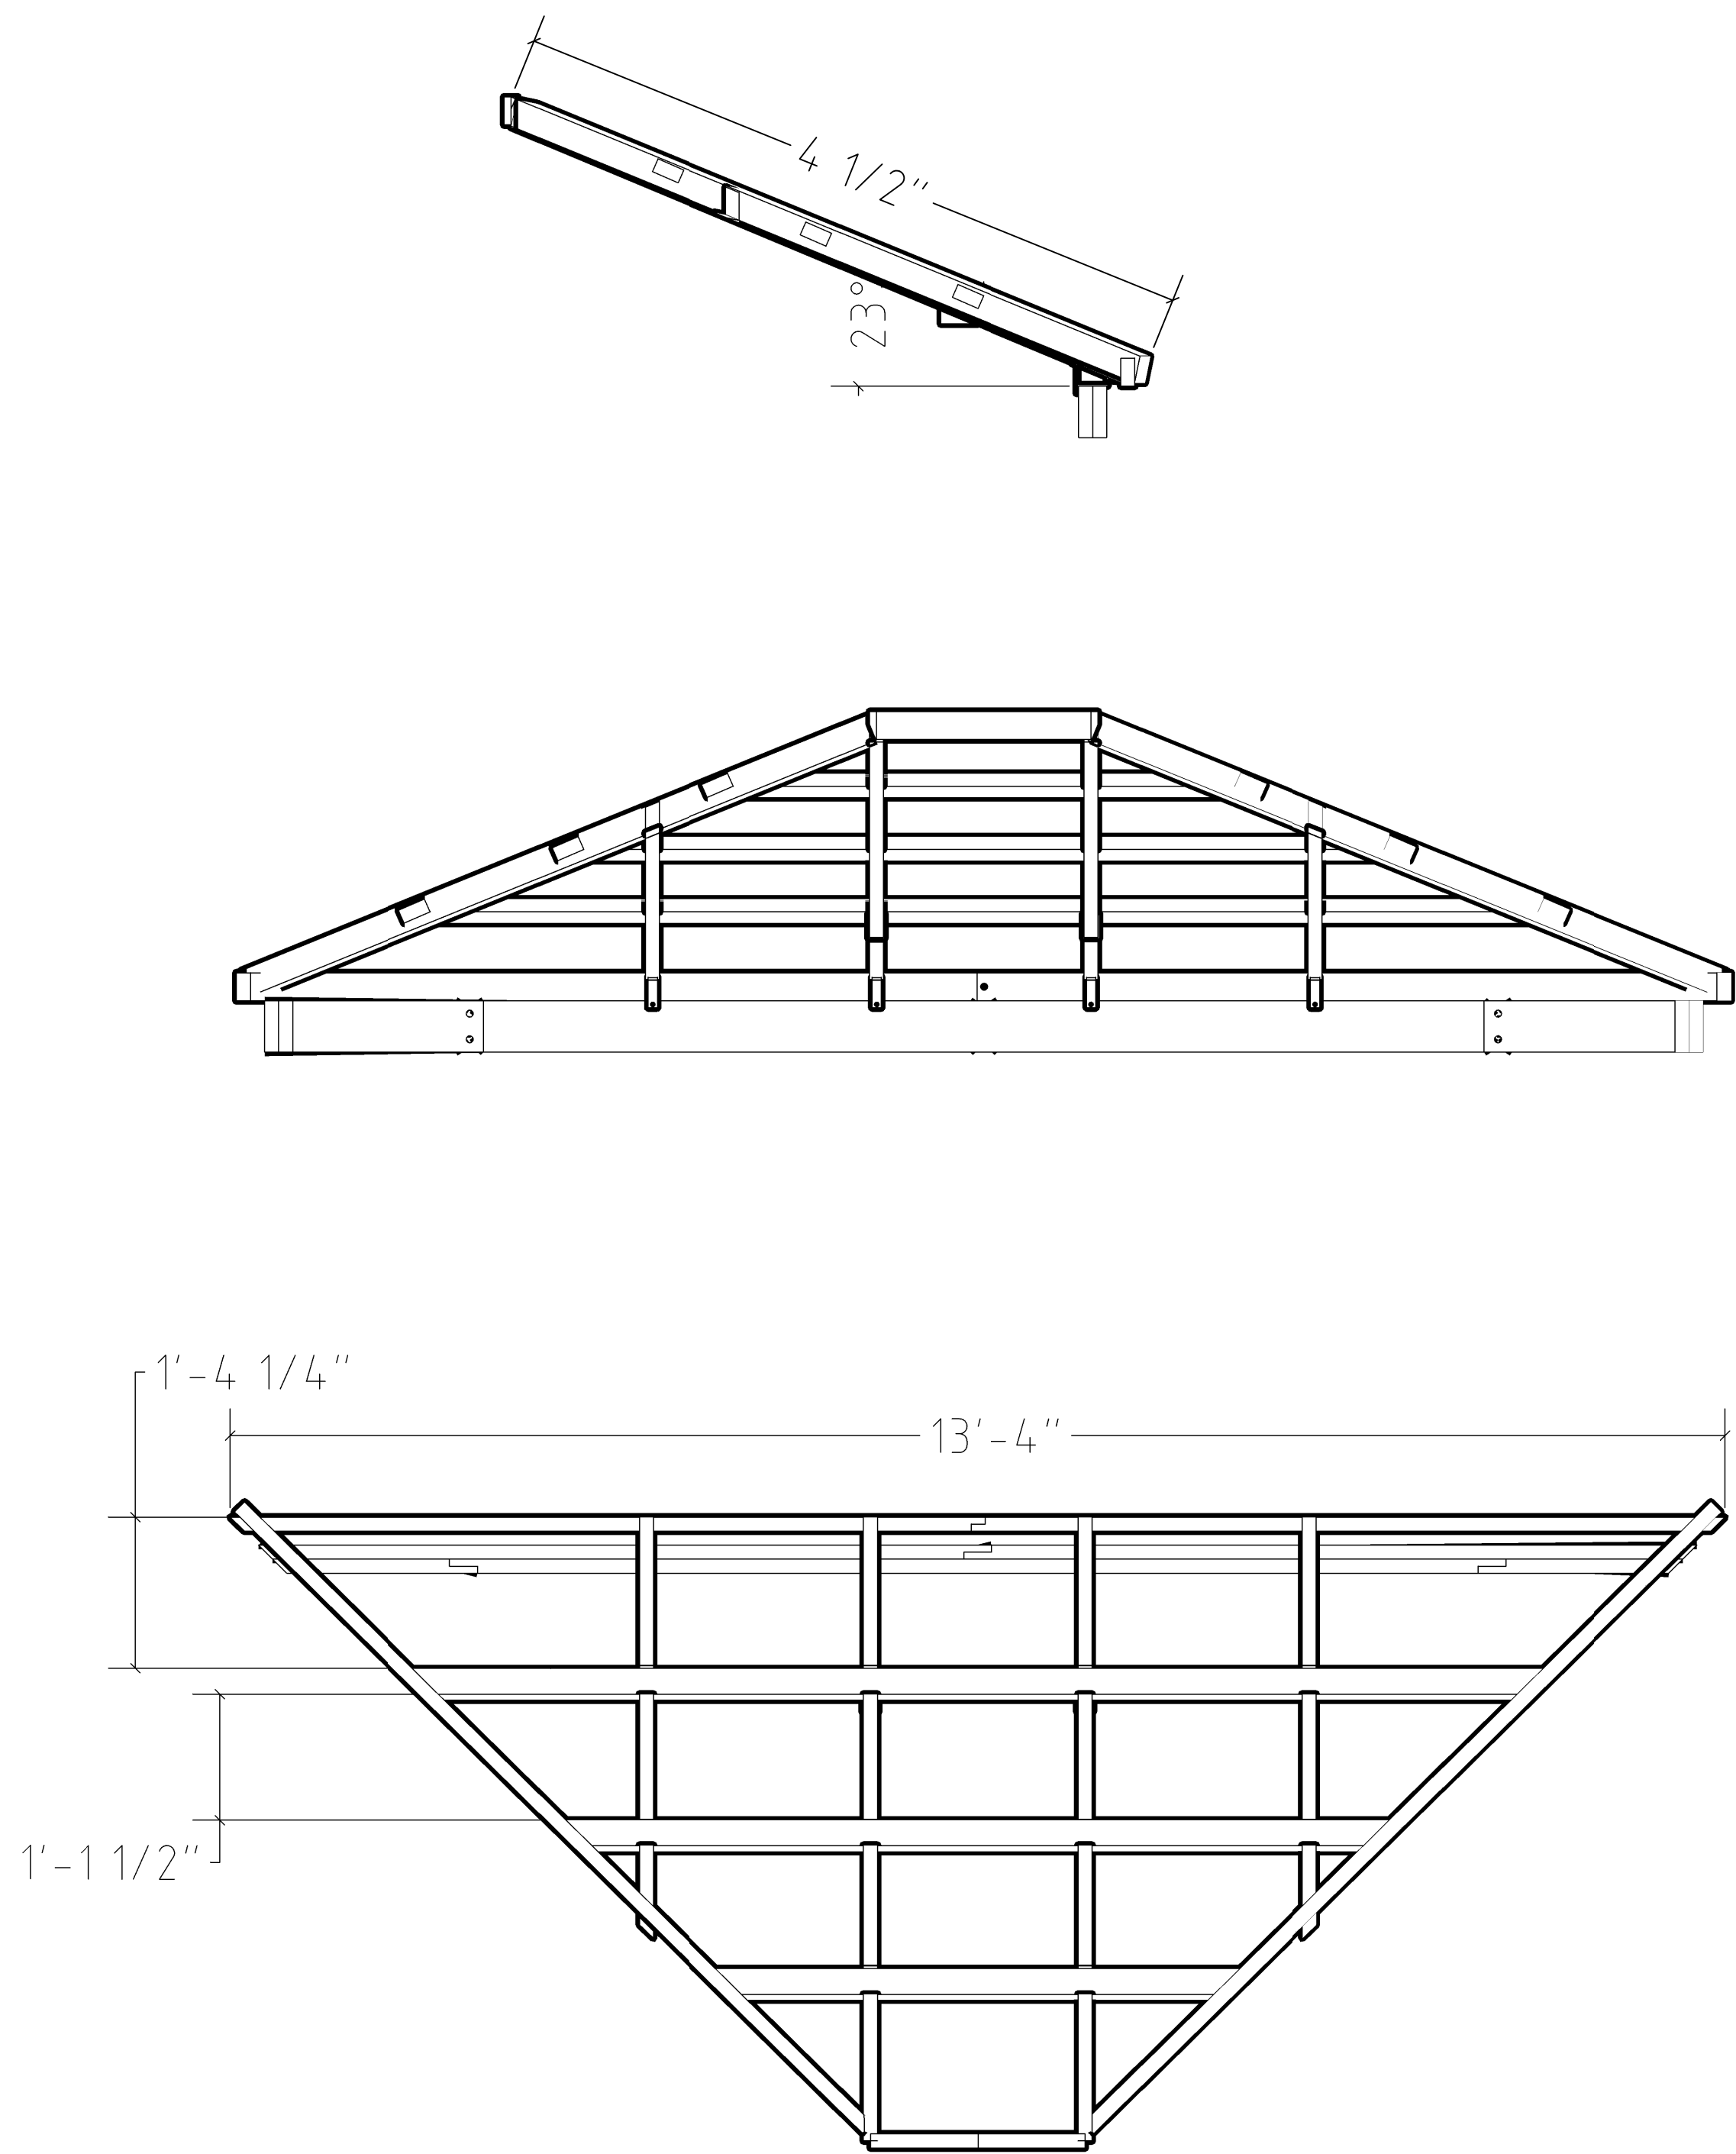

A  
S05

## RAFTER BEAMS



SCALE: 1" = 1'

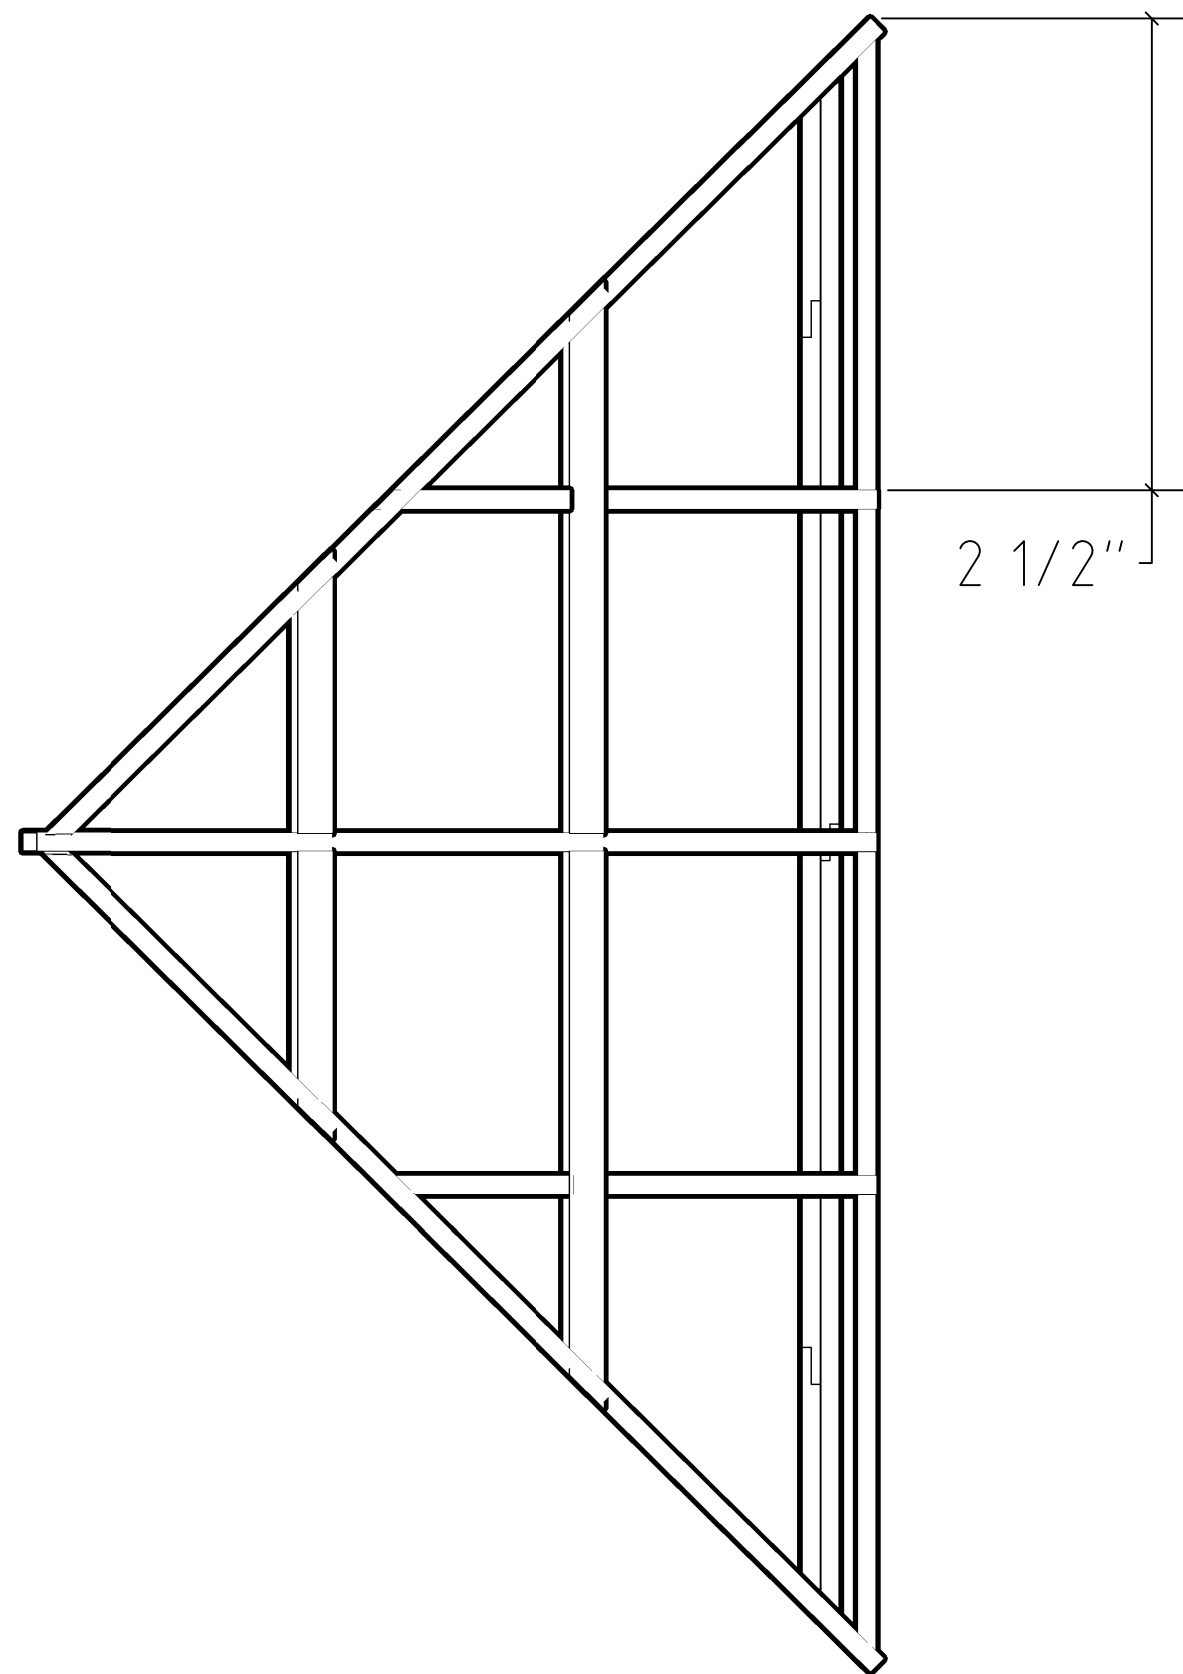


B  
S05

## DETAIL VIEW

SCALE: 3" = 1'

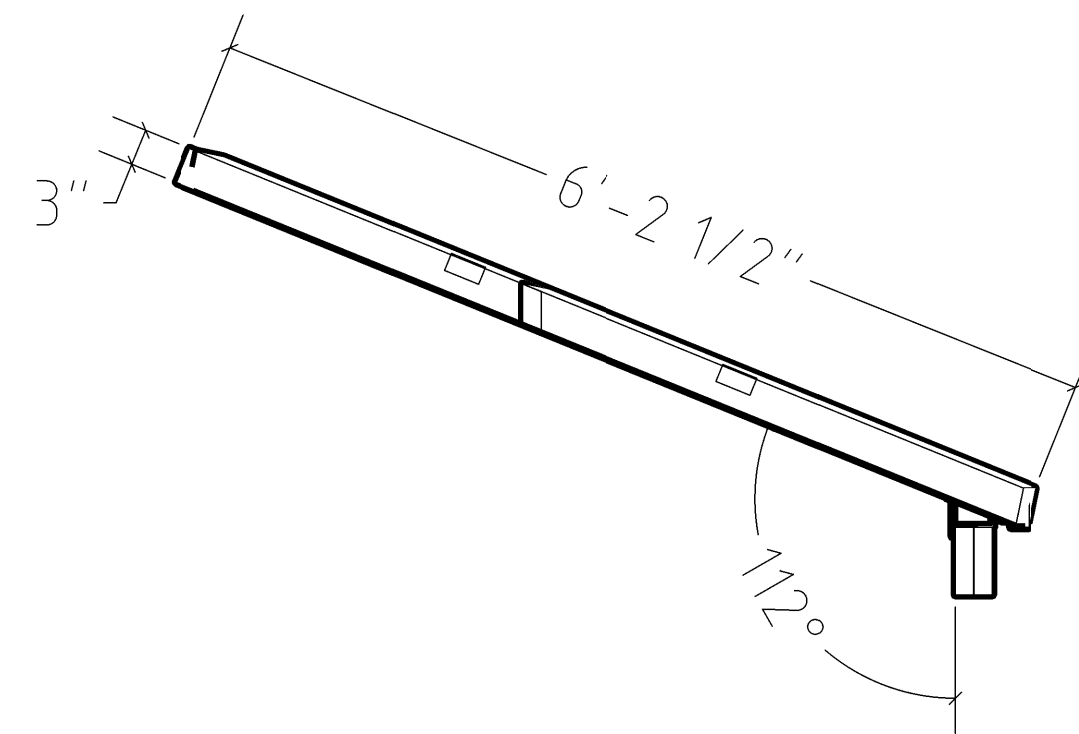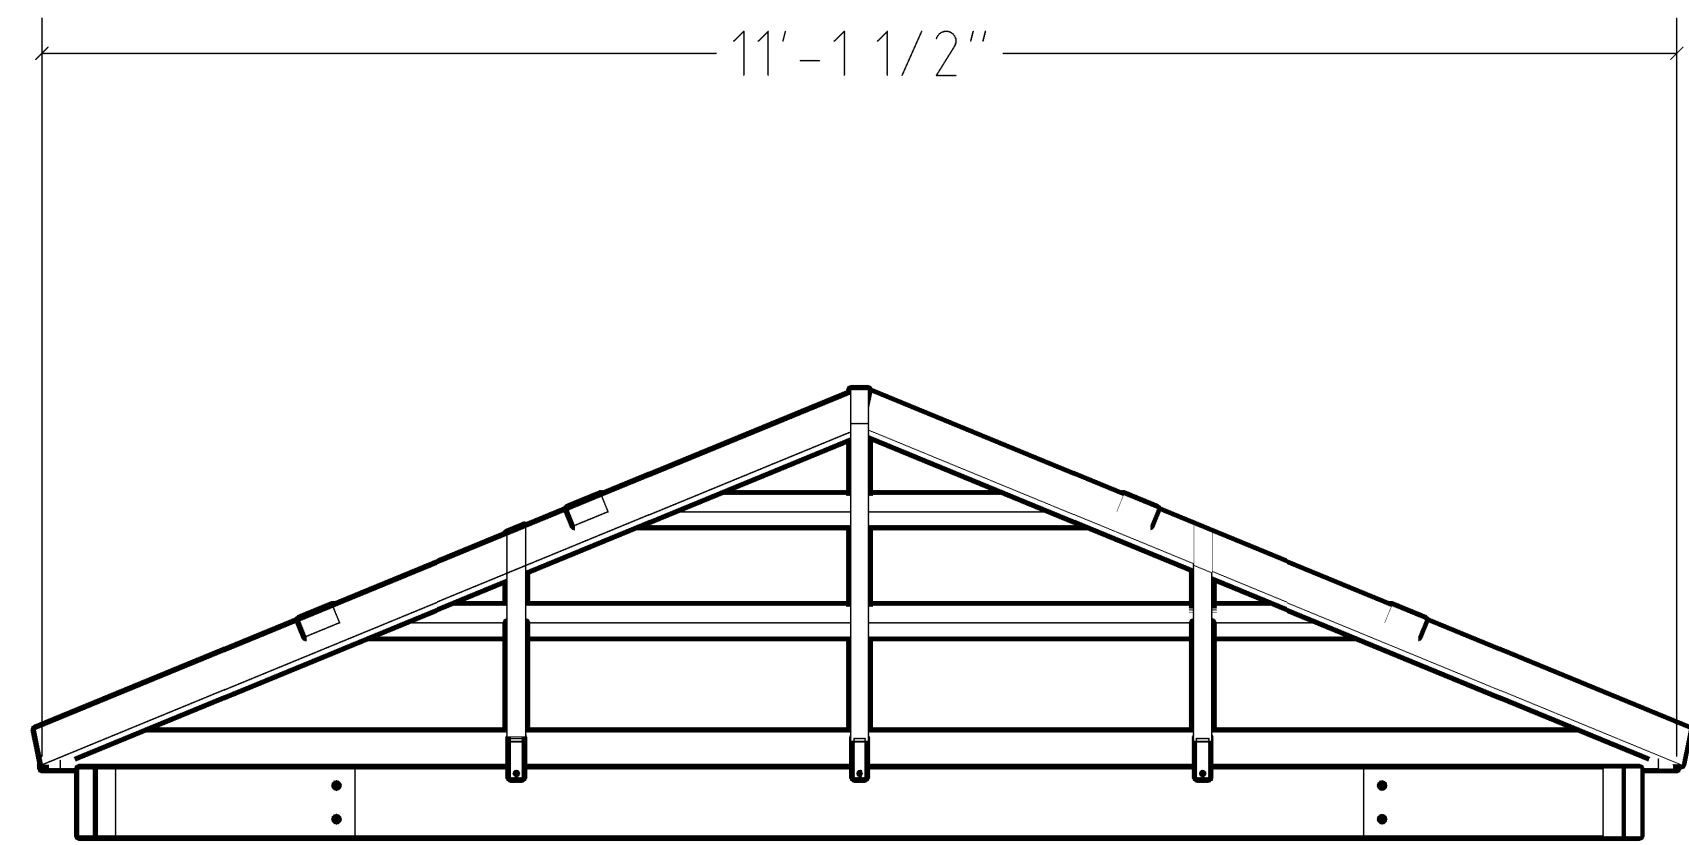

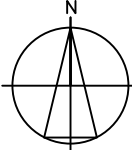No.	Revision/Issue	Date
<div><div>NDC</div><div>CREATED BY NICK CORONA</div></div>		
<div>STRUCTURAL</div> <div>ADDRESS LOCATION</div>		
PROJECT #		00000003
SHEET SIZE		D1
DATE		04/25/2025
ISSUE		BUILDING CONSENT
<div>N</div> <div></div>		
DRAWING TITLE: STRUCTURAL		
SHEET: S05		DRAWING TITLE: