



1
A01
FRONT VIEW
SCALE: 3/4" = 1'

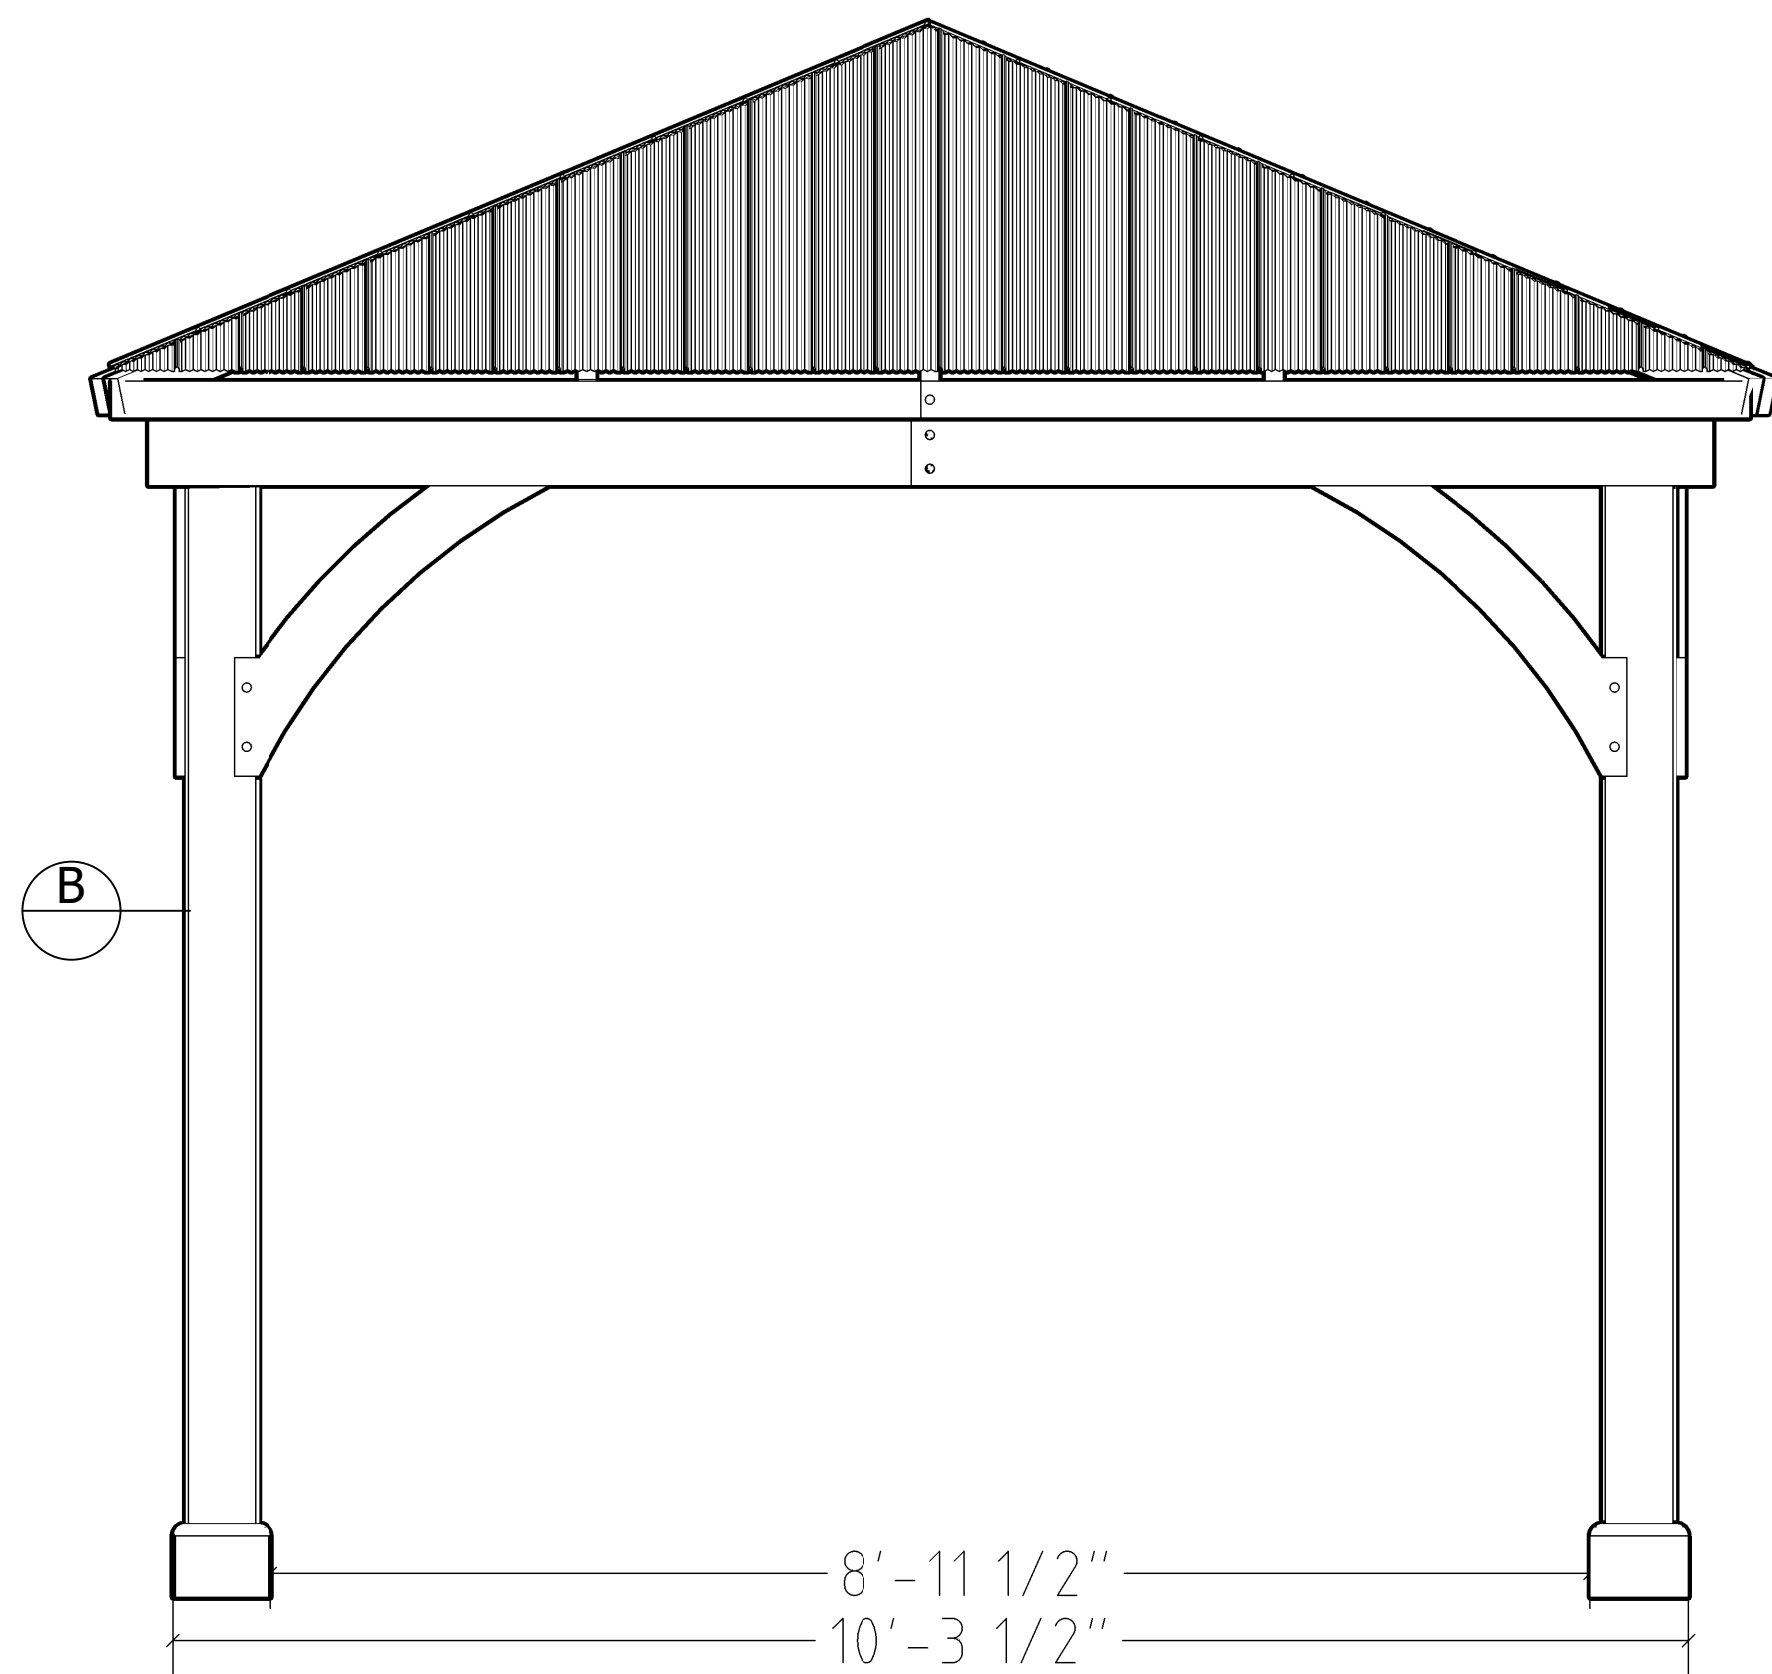

2
A01
SIDE VIEW
SCALE: 3/4" = 1'

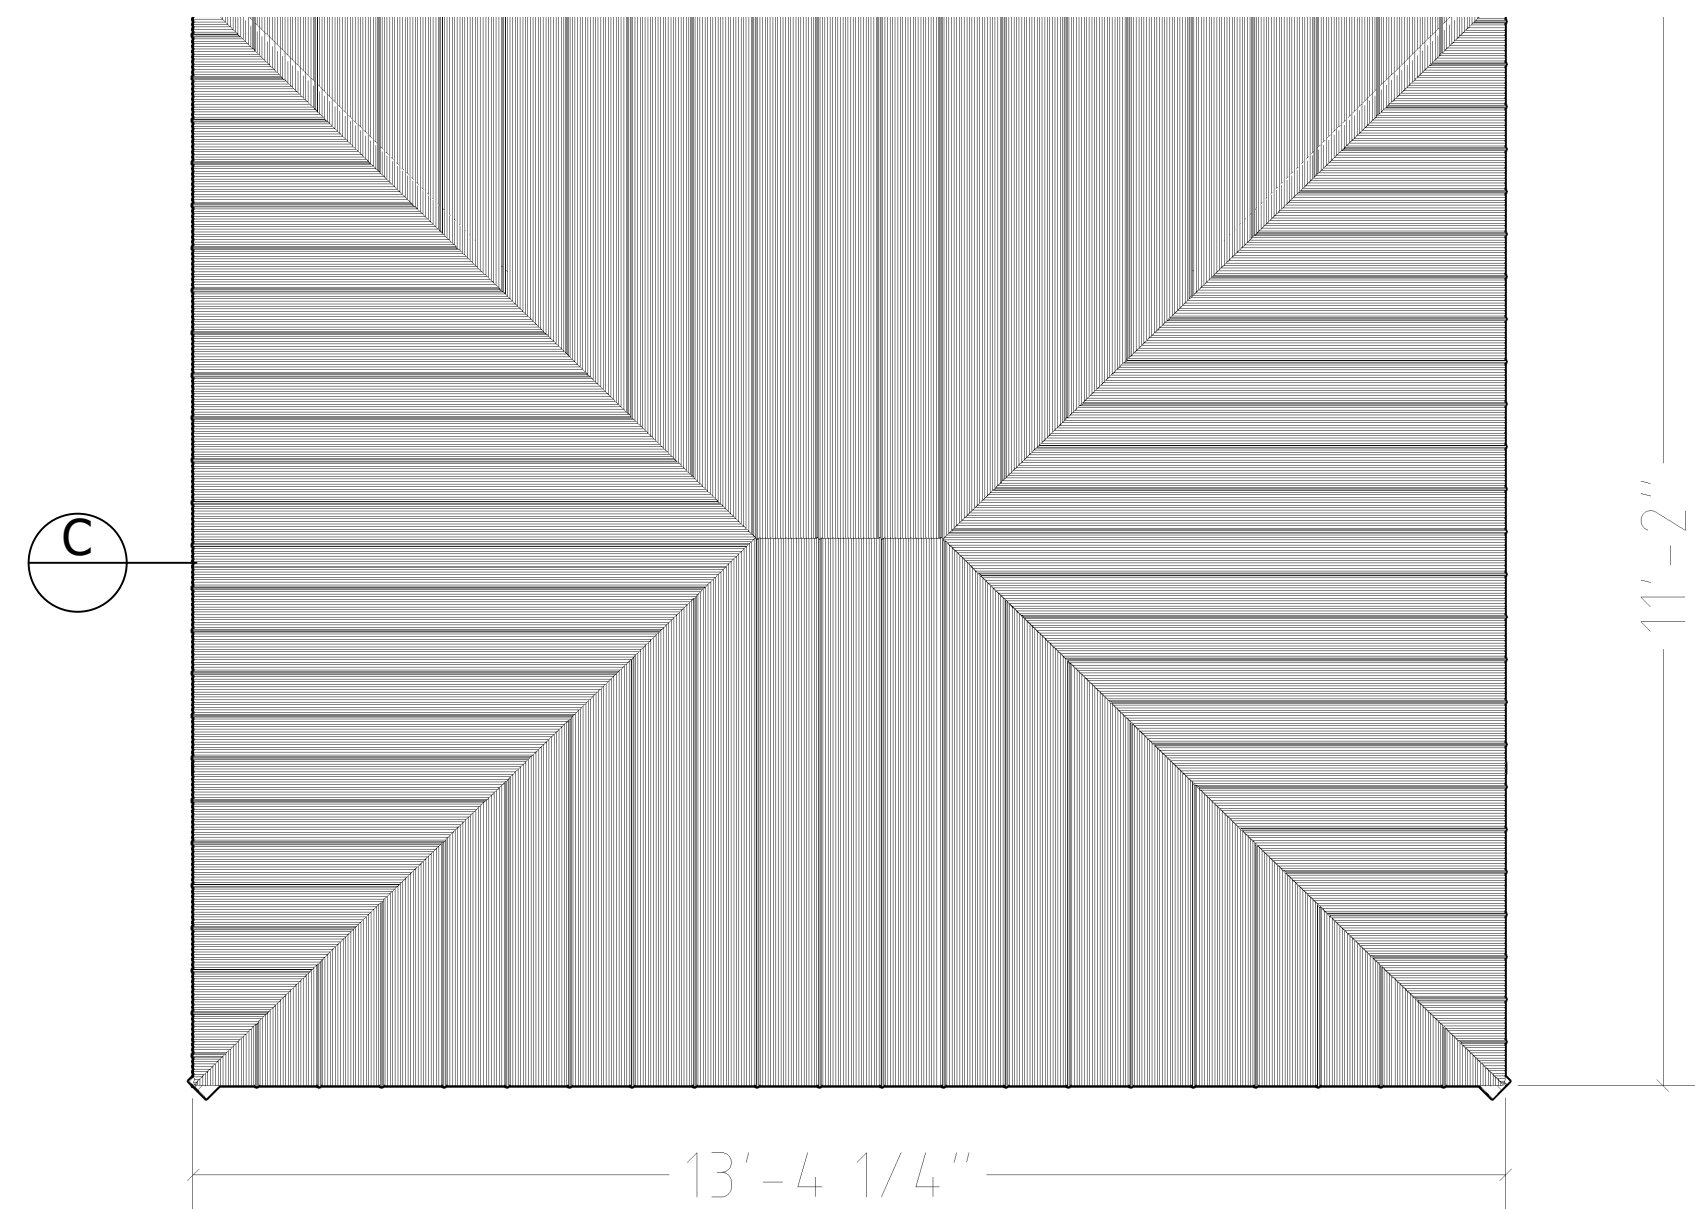

2
A01
SIDE VIEW
SCALE: 1/2" = 1'

No.	Revision/Issue	Date
-----	----------------	------

N
D
C

CREATED BY
NICK CORONA

STRUCTURAL

ADDRESS LOCATION

PROJECT #	00000003
SHEET SIZE	D1
DATE	04/25/2025
ISSUE	BUILDING CONSENT

N

DRAWING TITLE: STRUCTURAL	DRAWING TITLE:
SHEET: S01	