

DESIGN NOTES:

OVERALL LENGTH OF WALL SEGMENT IS 48' (47' - 7 7/8 ")

SLIDING GATE OPEN CLEARANCE IS 12'

CINDER BLOCK WALL COLOR TAN / BEIGE, SPLIT-FACE.

GROUT COLOR TO BE CHARCOAL / DARK GRAY.



CINDER WALL TO BE DOUBLE SIDED. 8X8X16" DIMENSIONS.

SLIDING GATE TO BE COMPOSE OF STEEL STRUCTURAL MEMBERS, COLOR BLACK.

FENCE WALL PANELS TO B COMPOSED OF WOOD PLANKS PAINTED BLACK.

ALL STEEL MEMBERS PAINTED BLACK

The Design, information & technical detailing contained herein is copyright of structural engineer. any adaption, distribution, or any form of reproduction of these works, in any part or in their entirety is prohibited.

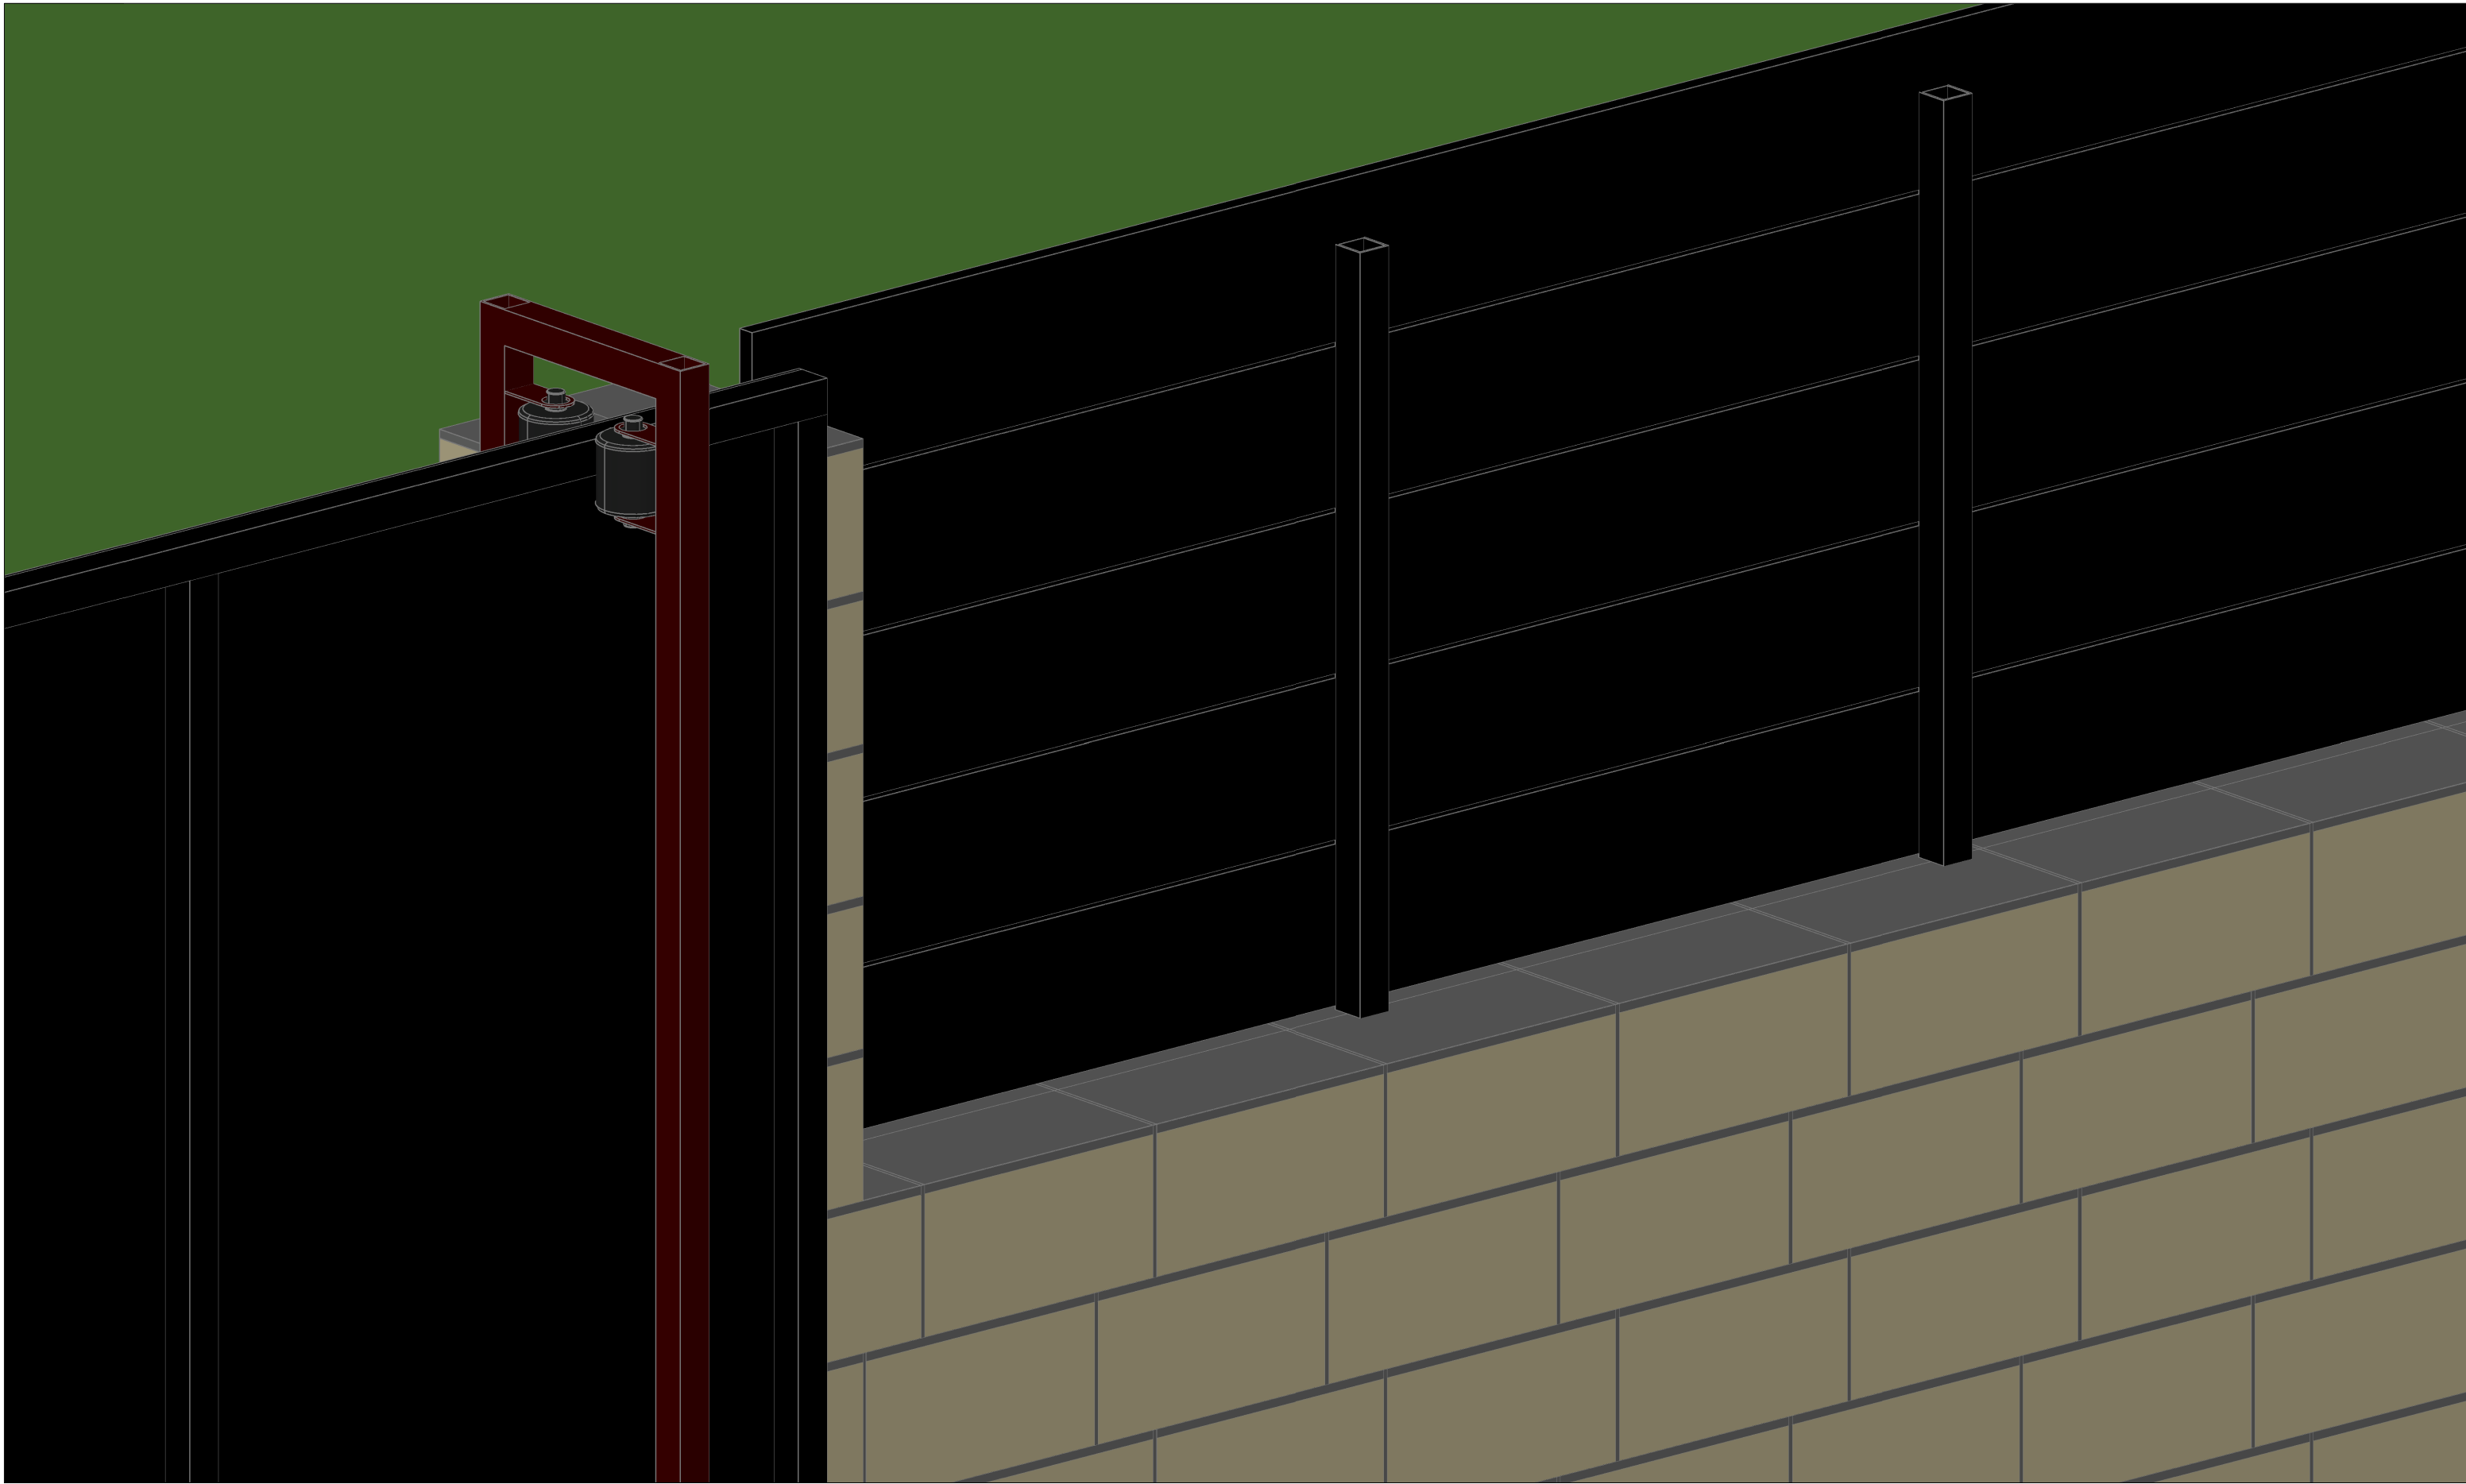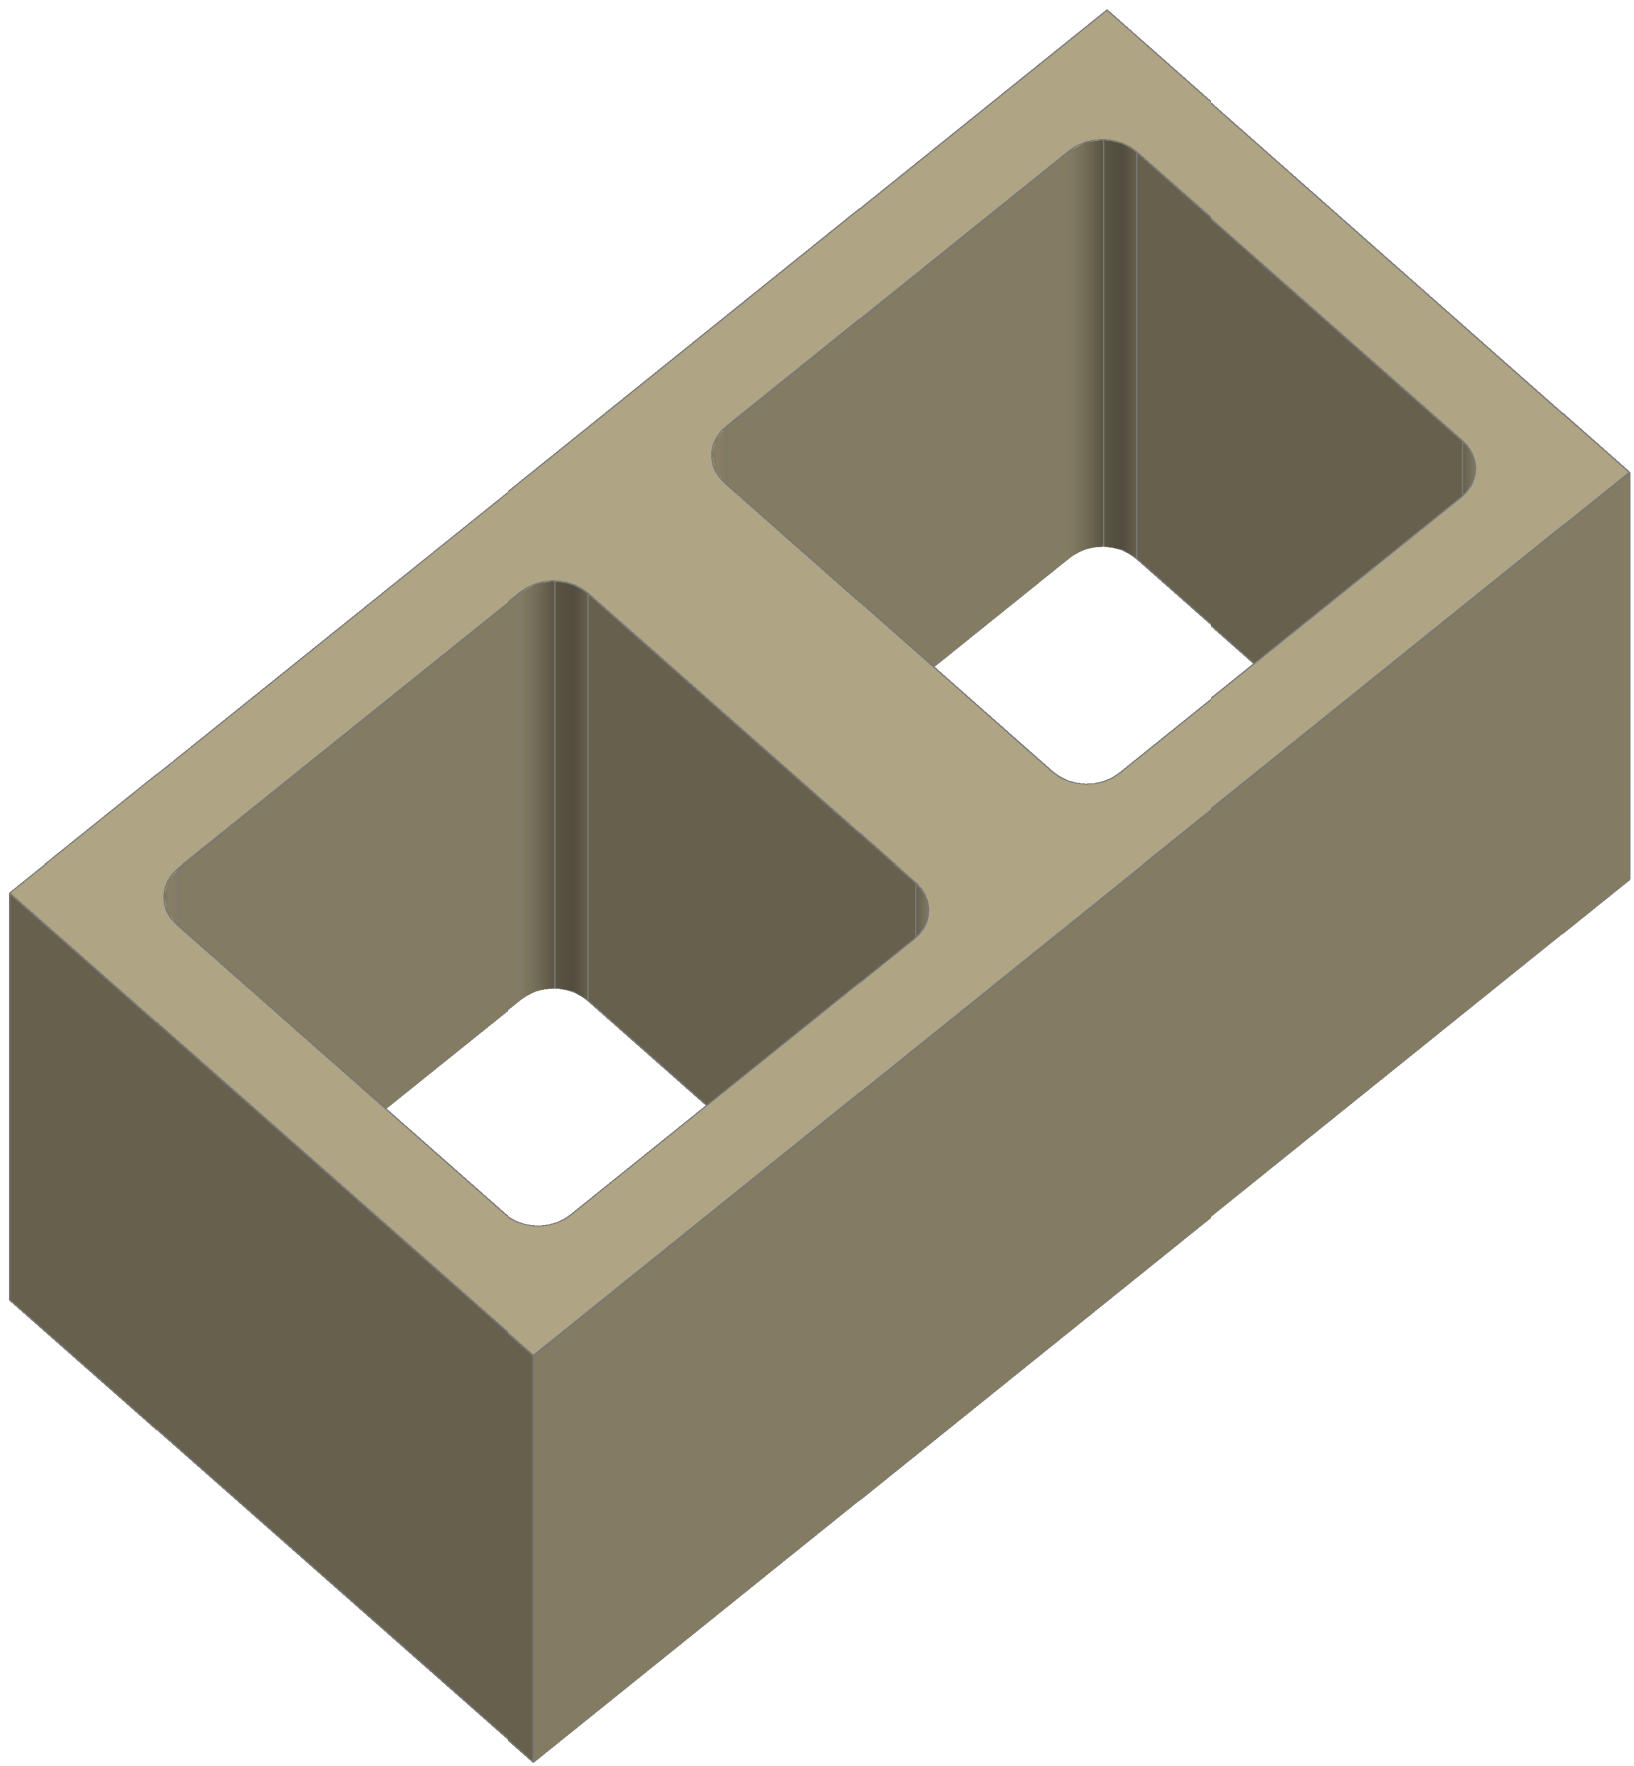

No.	Revision/Issue	Date
<div><div>N D C</div><div>CREATED BY NICK CORONA</div></div>		
<div>CYNDERBLOCK WALL SLIDING GATE</div> <div>ADDRESS LOCATION</div>		
PROJECT #	0000001	
SHEET SIZE	A1	
DATE	03/31/2025	
ISSUE	BUILDING CONSENT	
<div>N</div>		
DRAWING TITLE: DESIGN		
SHEET: D00		DRAWING TITLE: