


SIDE VIEW

SCALE: 1" = 1'


1
S02

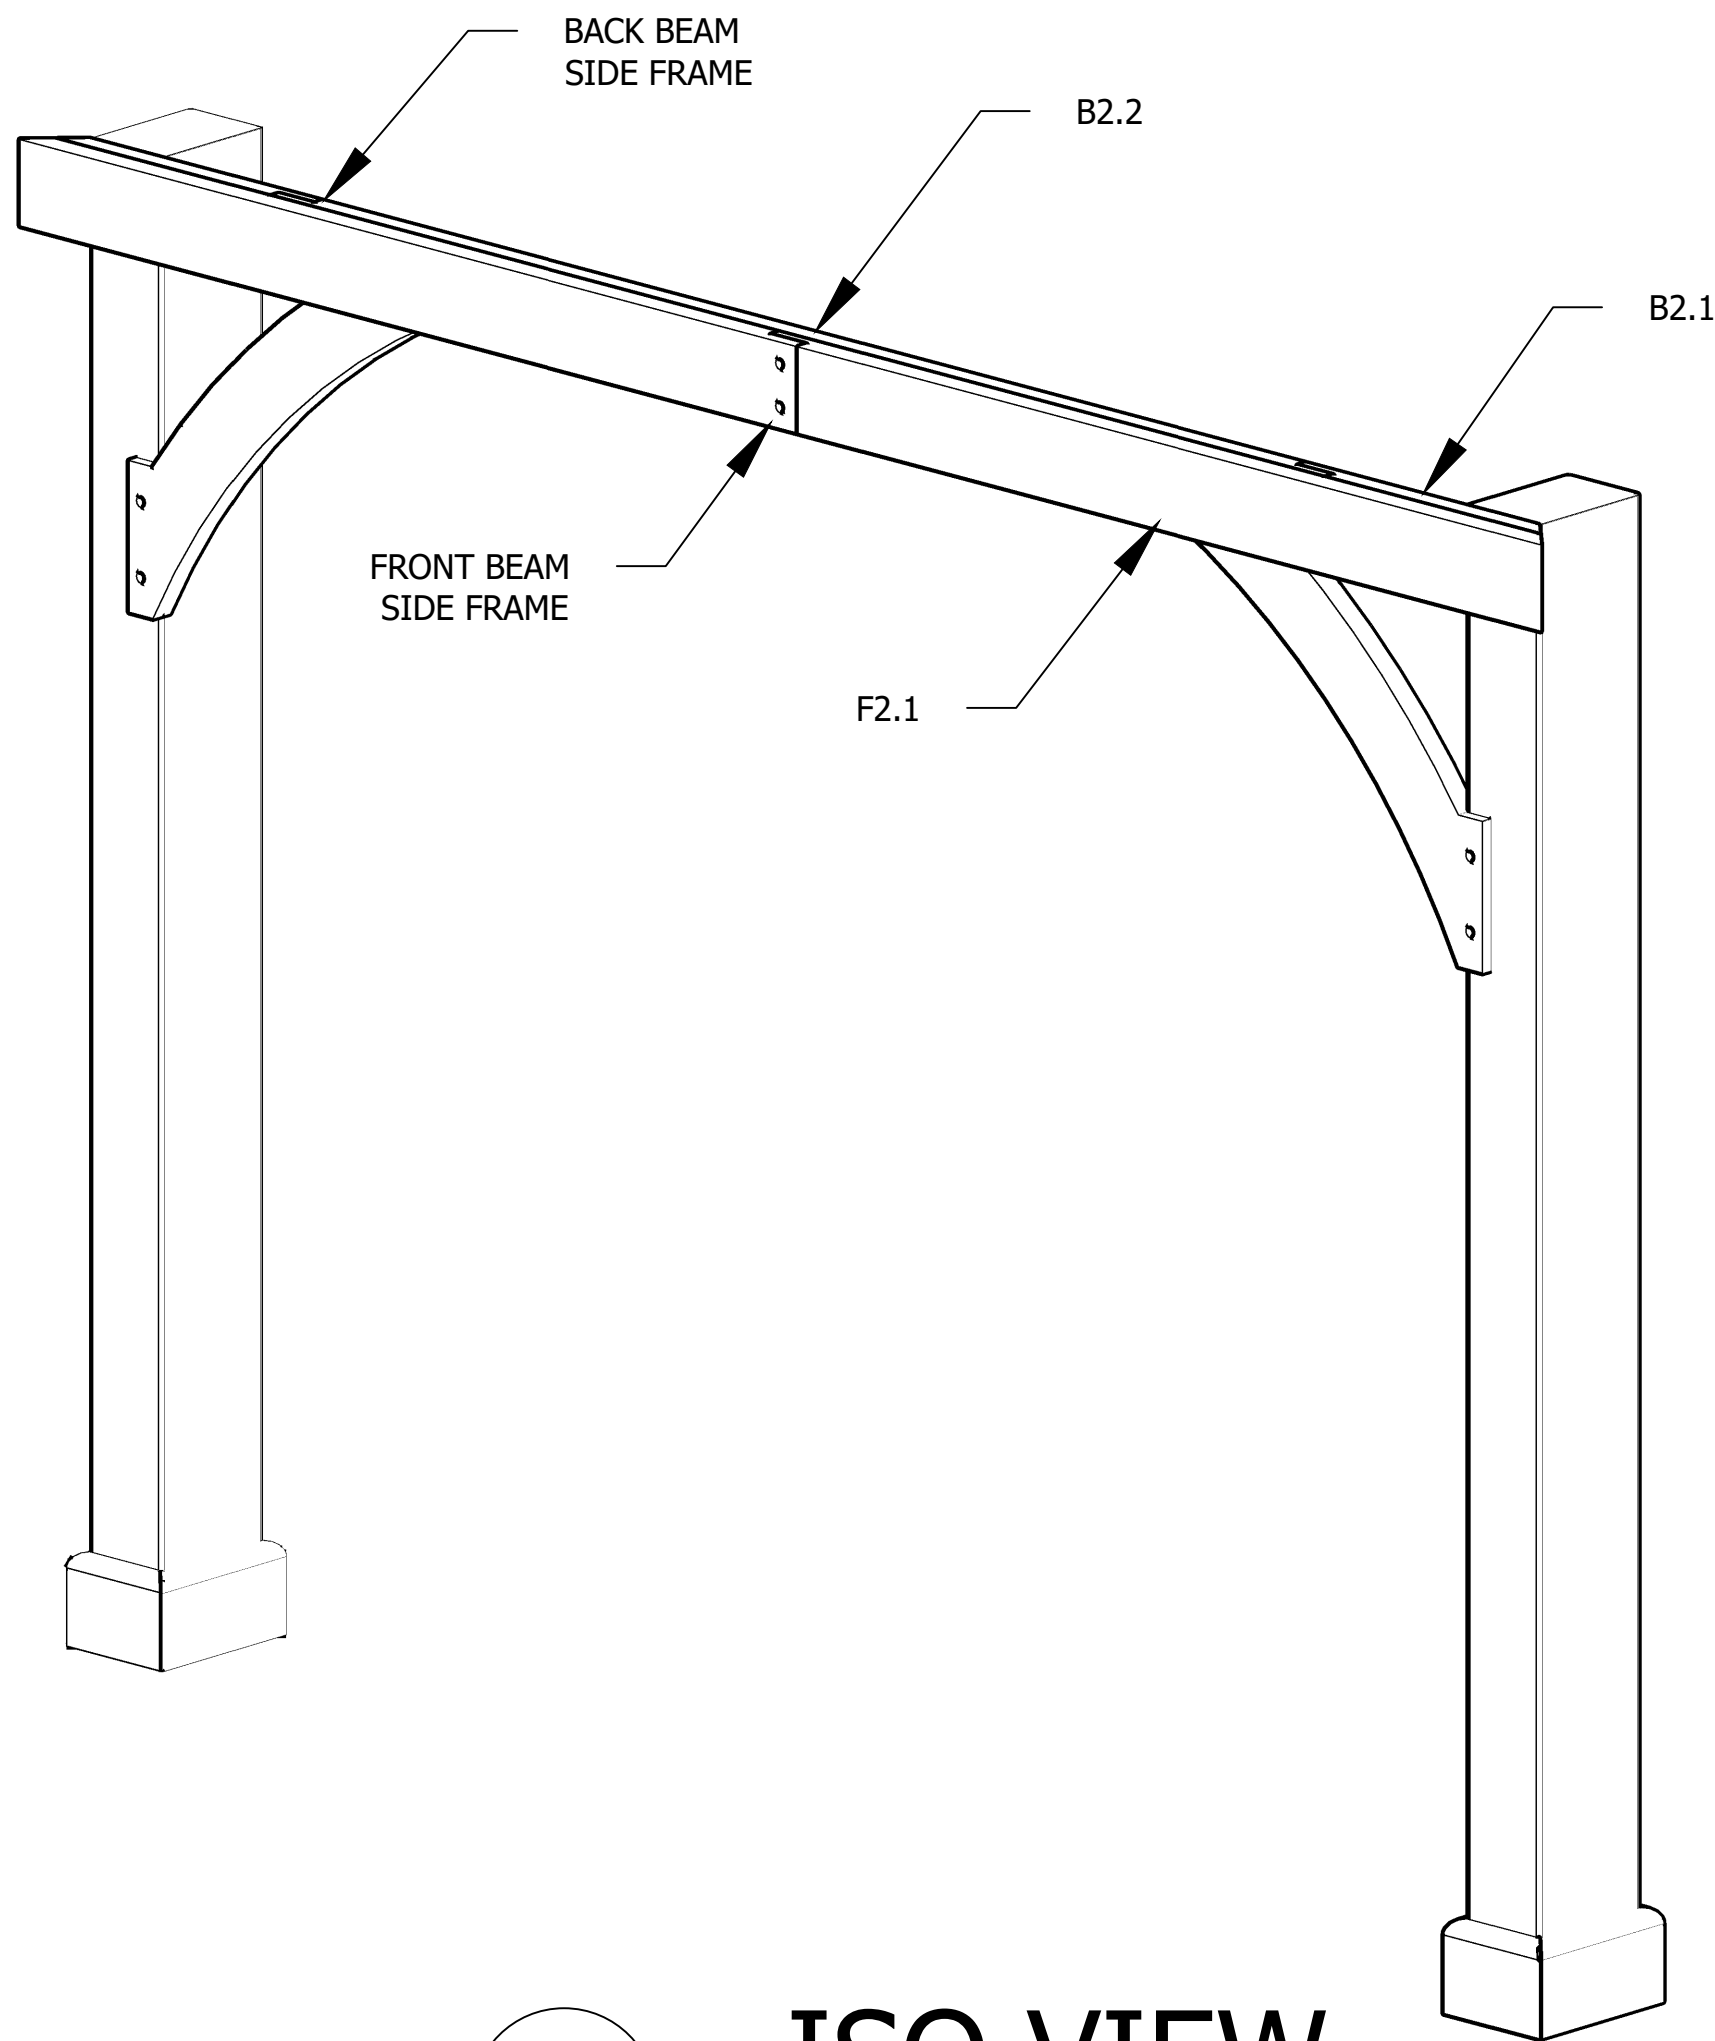

ISO VIEW

SCALE: 1" = 1'


2
S02

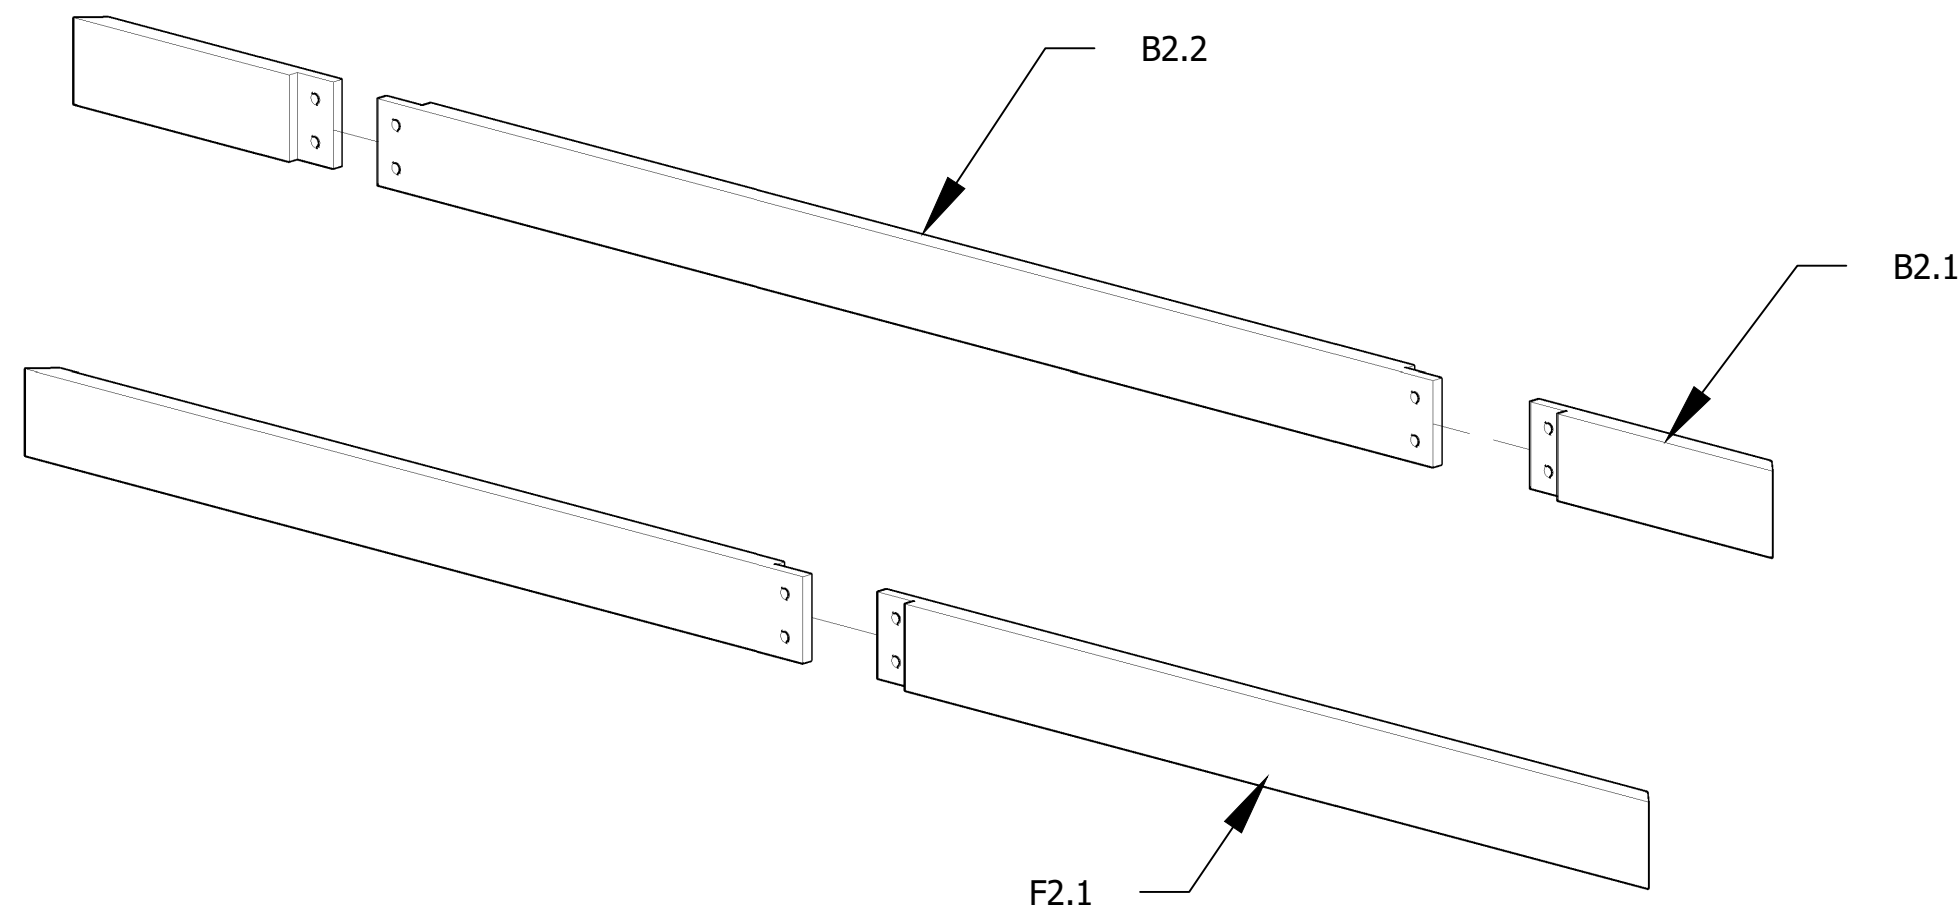

TOP PLATE - BEAMS

SCALE: 1" = 1'

3
S02

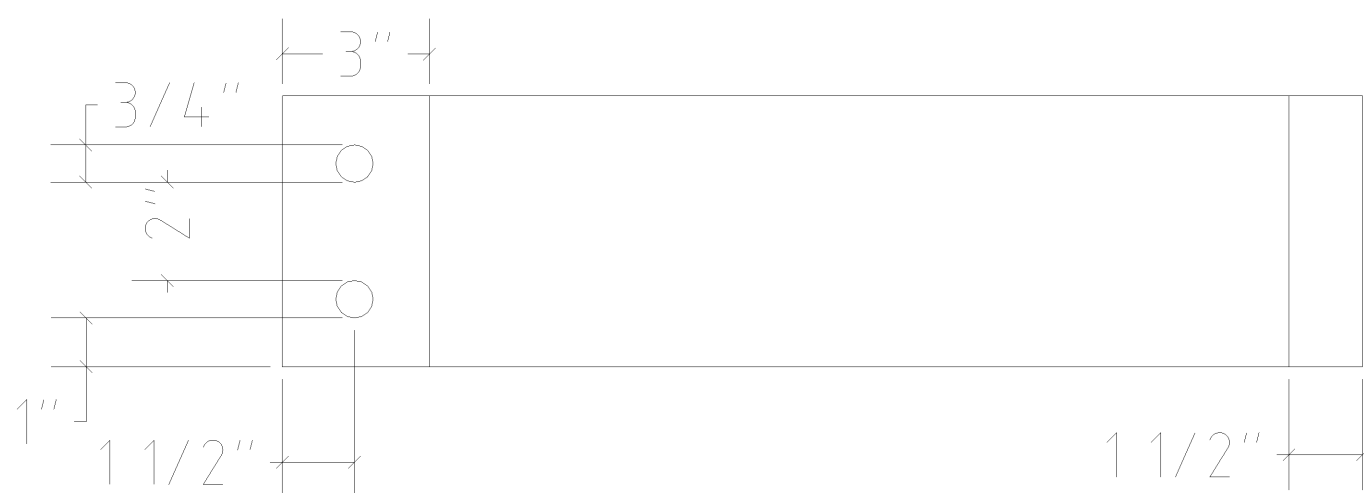

DETAIL VIEW

SCALE: 3" = 1'

4
S02

No.	Revision/Issue	Date
<div>ND C</div> <div>CREATED BY NICK CORONA</div>		
STRUCTURAL		
ADDRESS LOCATION		
PROJECT #	00000003	
SHEET SIZE	D1	
DATE	04/25/2025	
ISSUE	BUILDING CONSENT	
<div>N</div>		
DRAWING TITLE: STRUCTURAL		
SHEET: S02		
DRAWING TITLE:		