




1 3D INDICATIVE IMAGE
SCALE: 3/8"=1' 0"

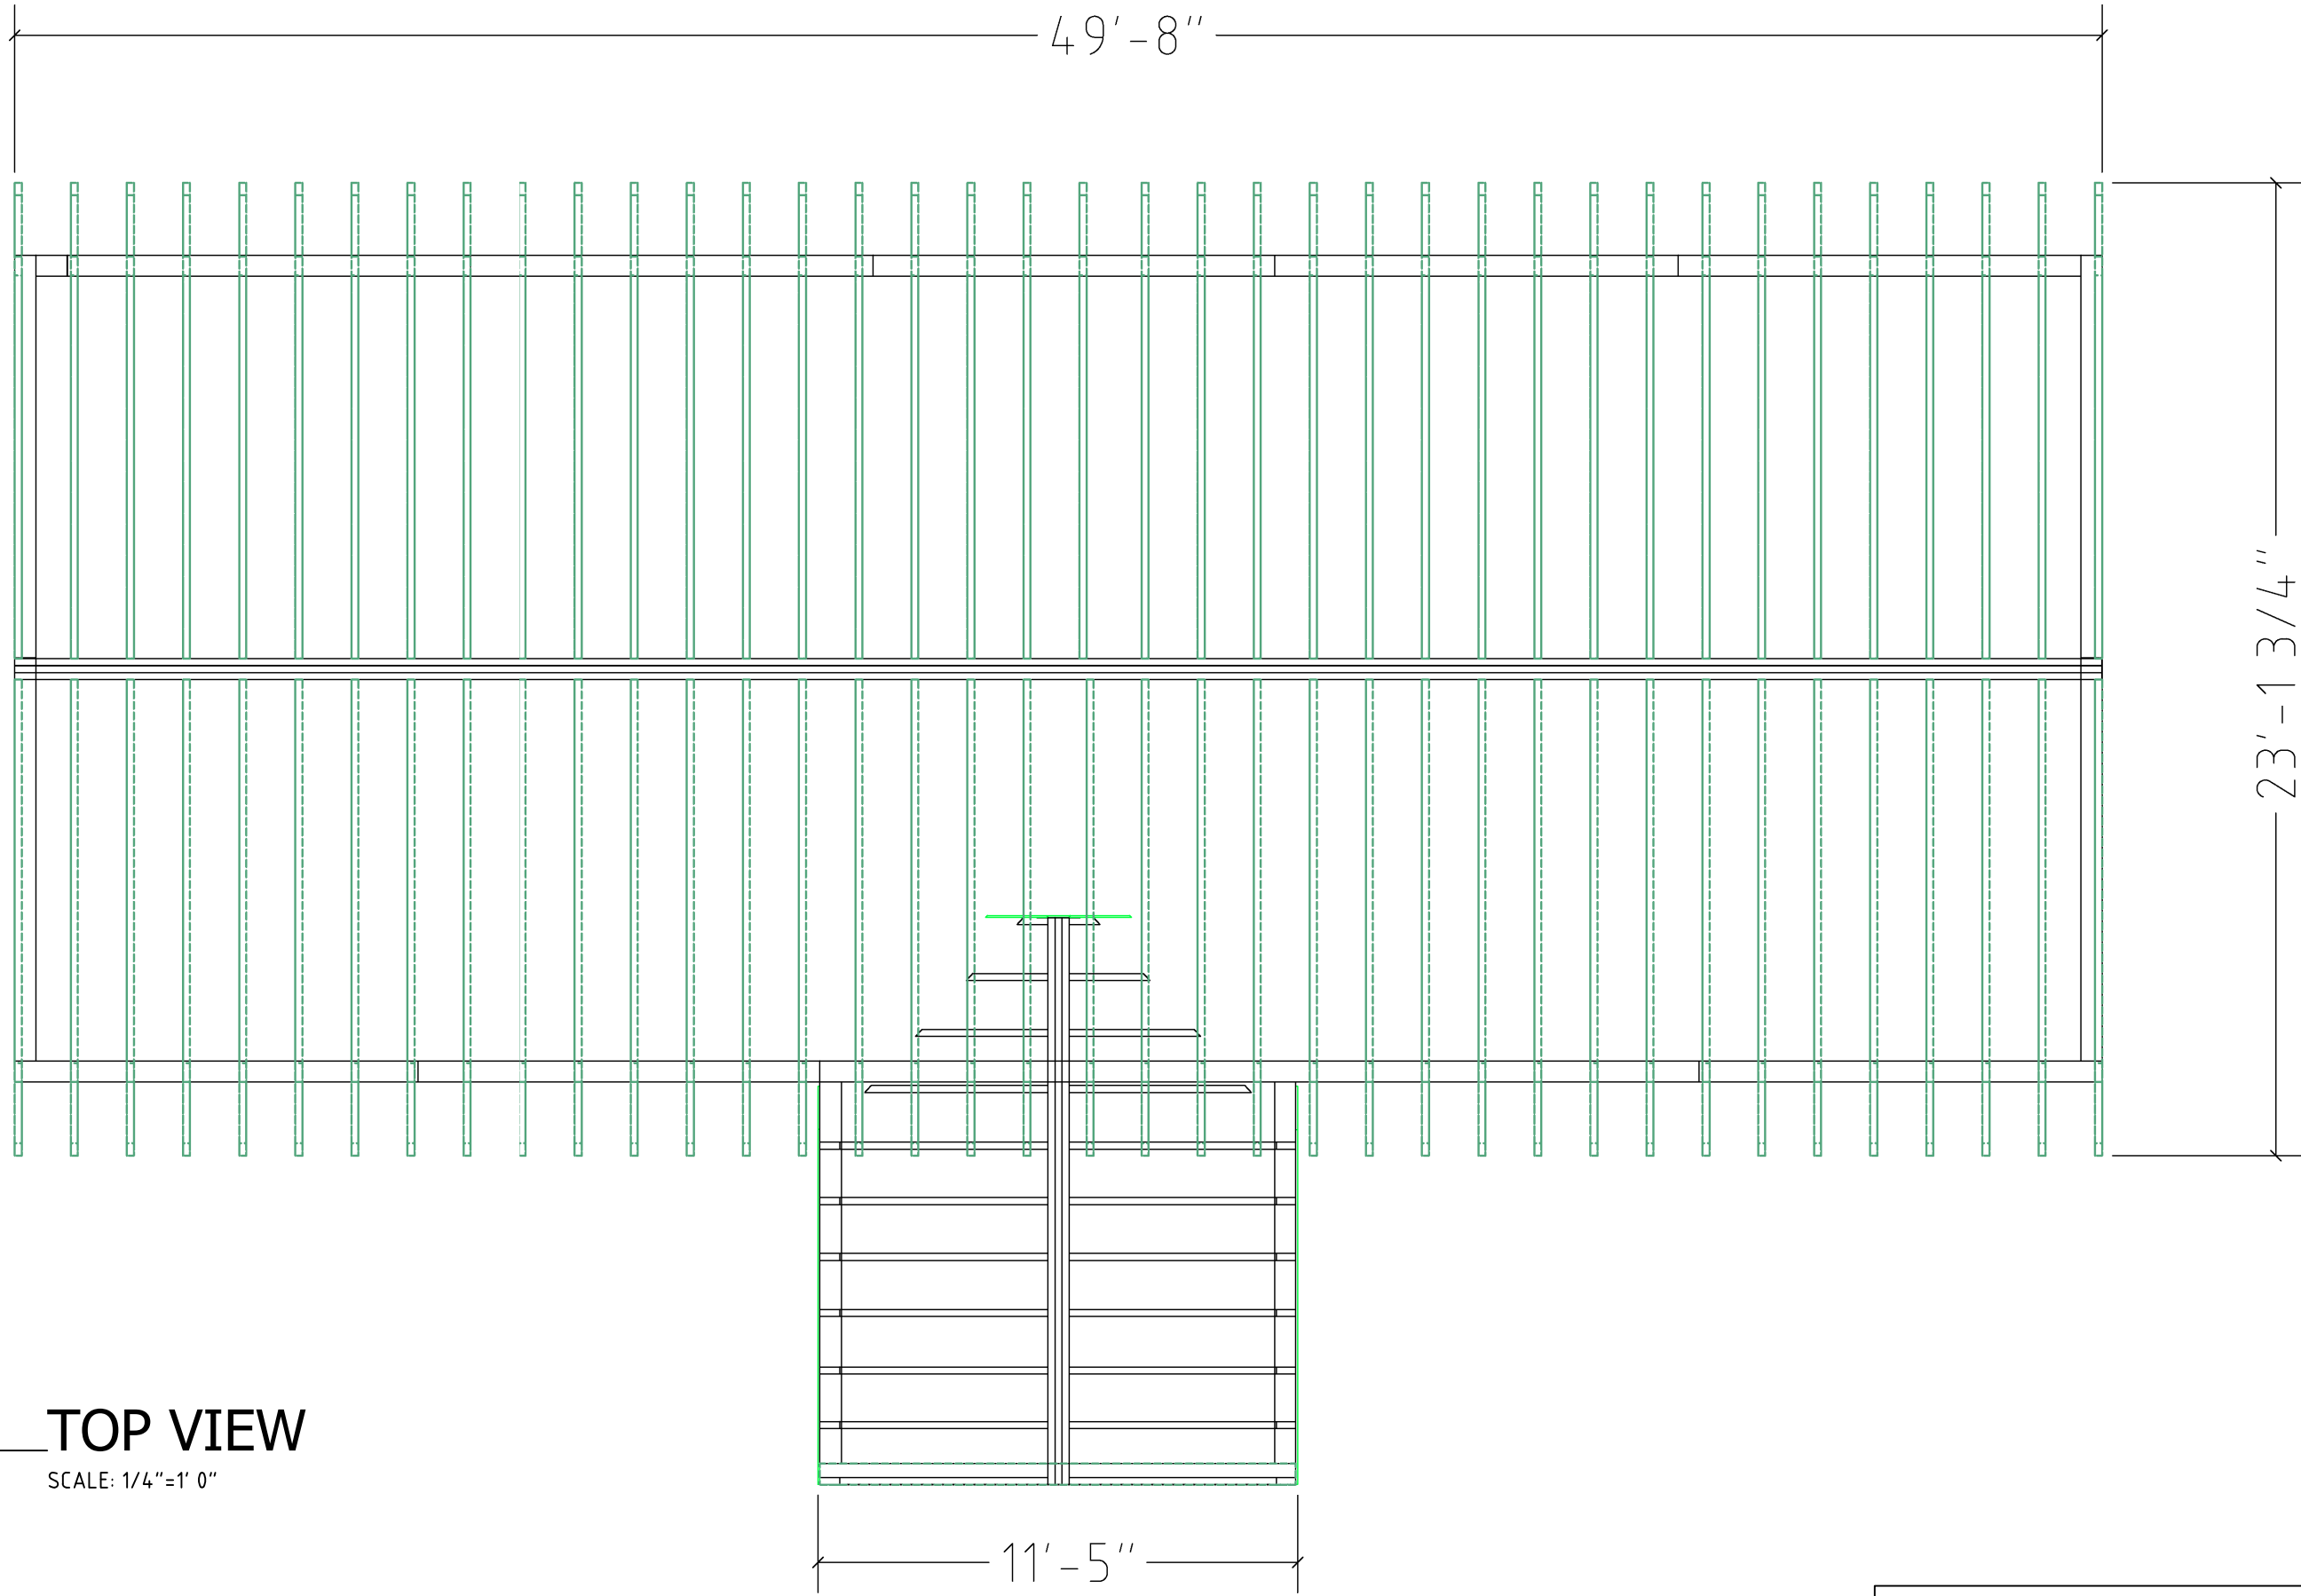


2 TOP VIEW
SCALE: 1/4"=1' 0"

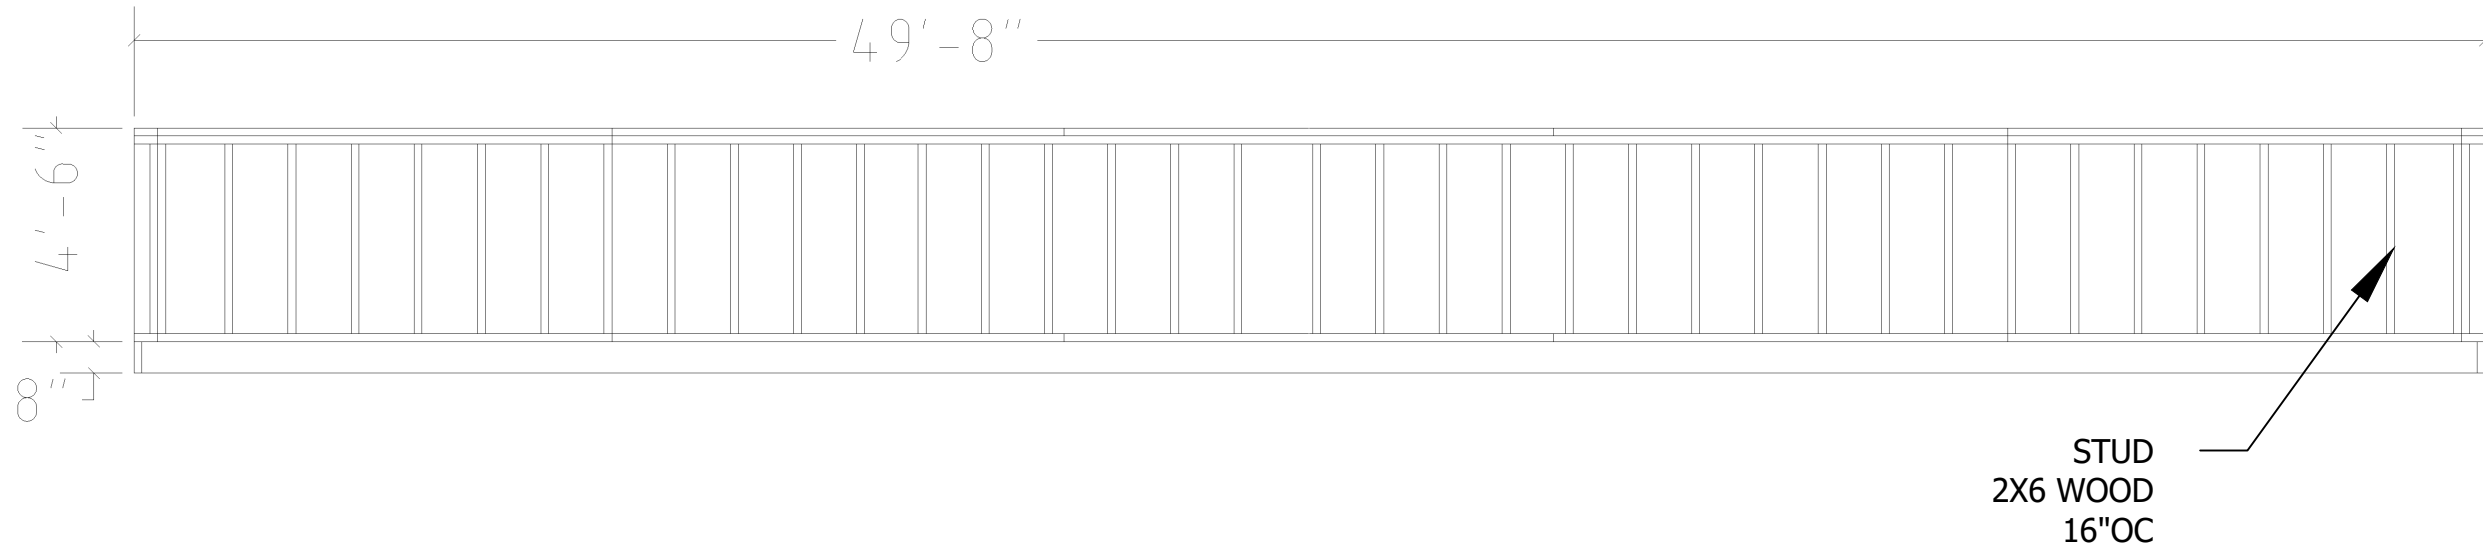


3 ATTIC WALL STRUCTURE
SCALE: 1/4"=1' 0"

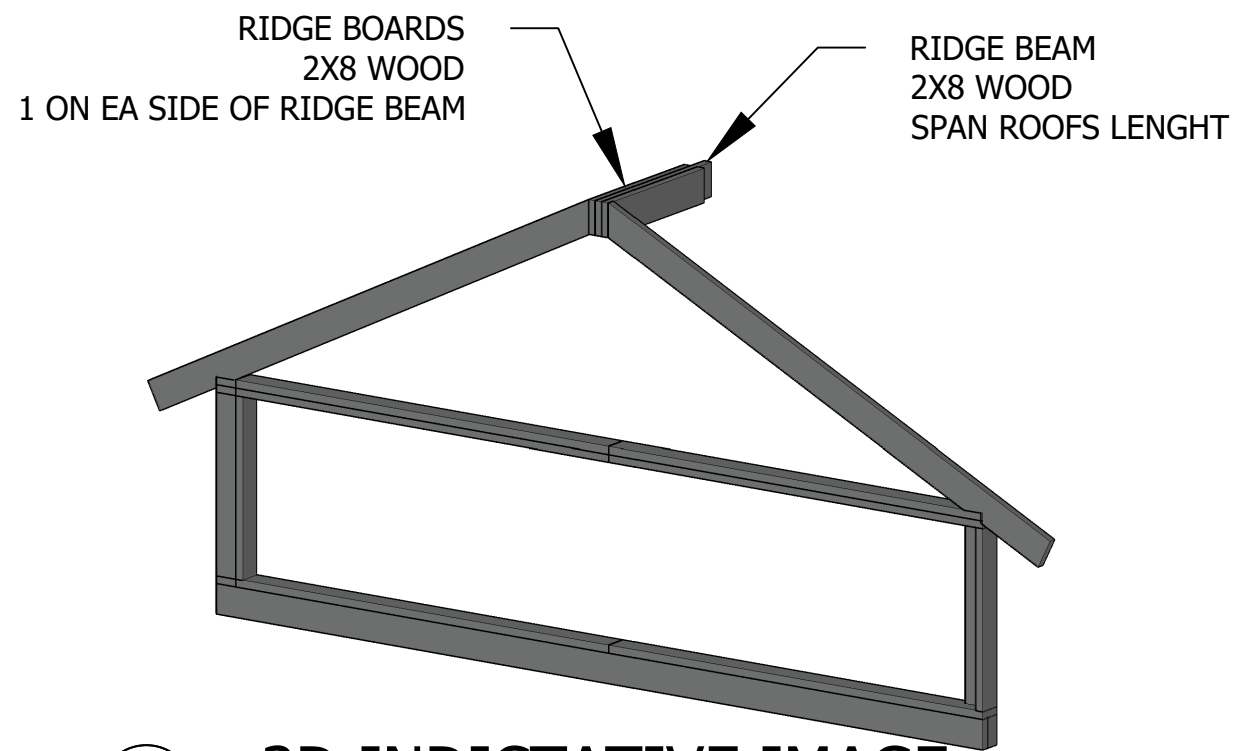


1-2 3D INDICATIVE IMAGE
SCALE: 1/4"=1' 0"

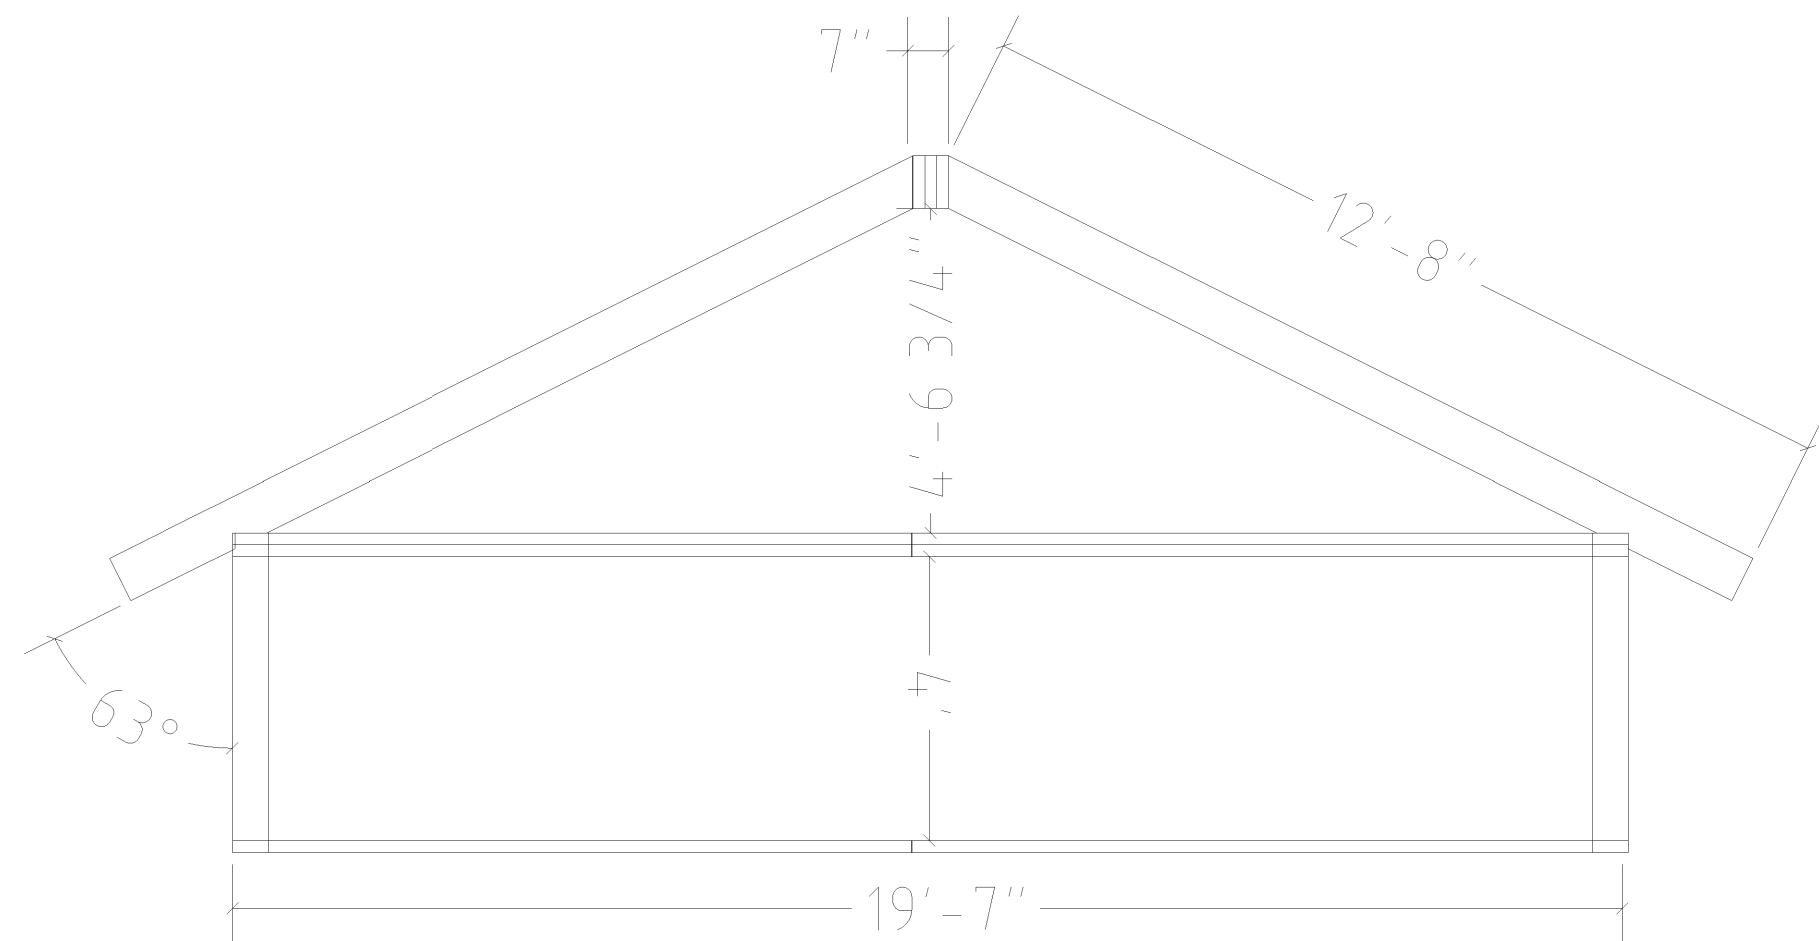



1-3 ATTIC FLOOR STRUCTURE
SCALE: 3/8"=1' 0"

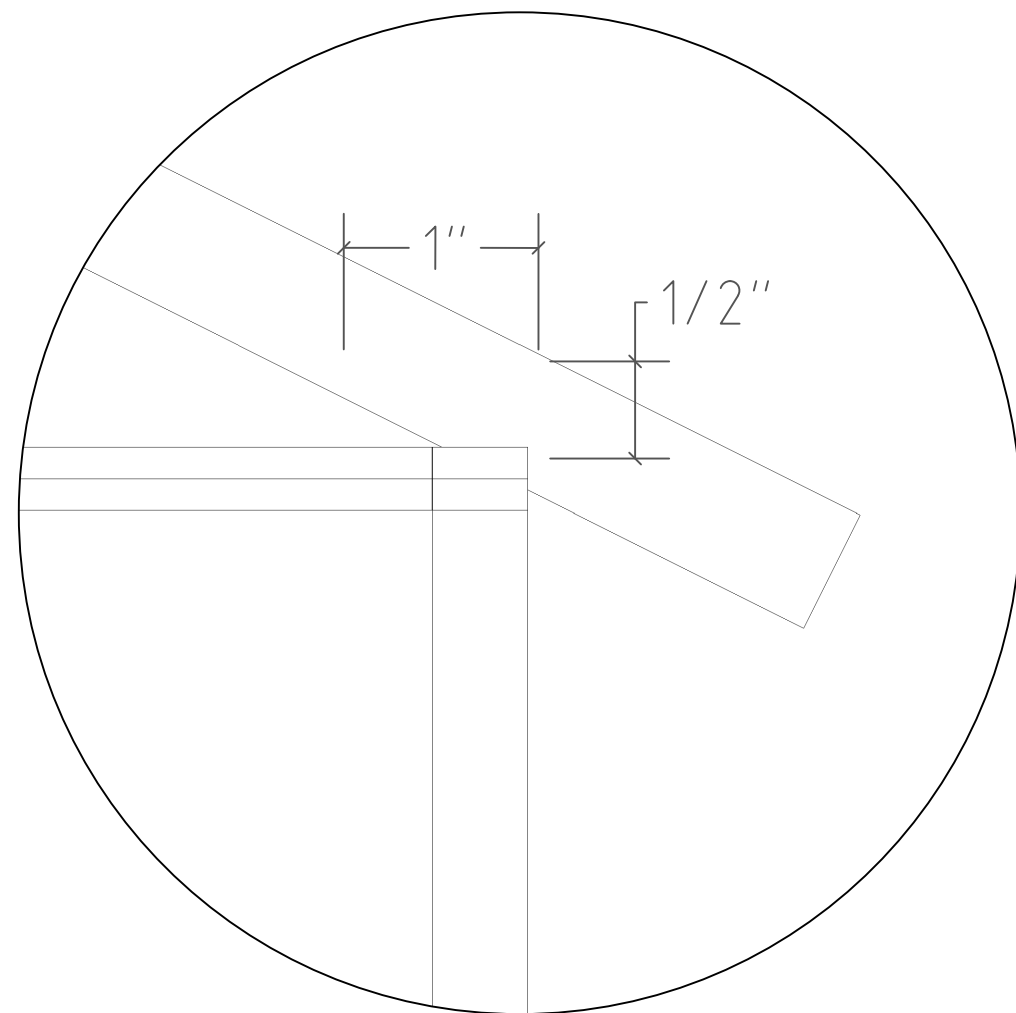

RAFTER NOTCH CUT

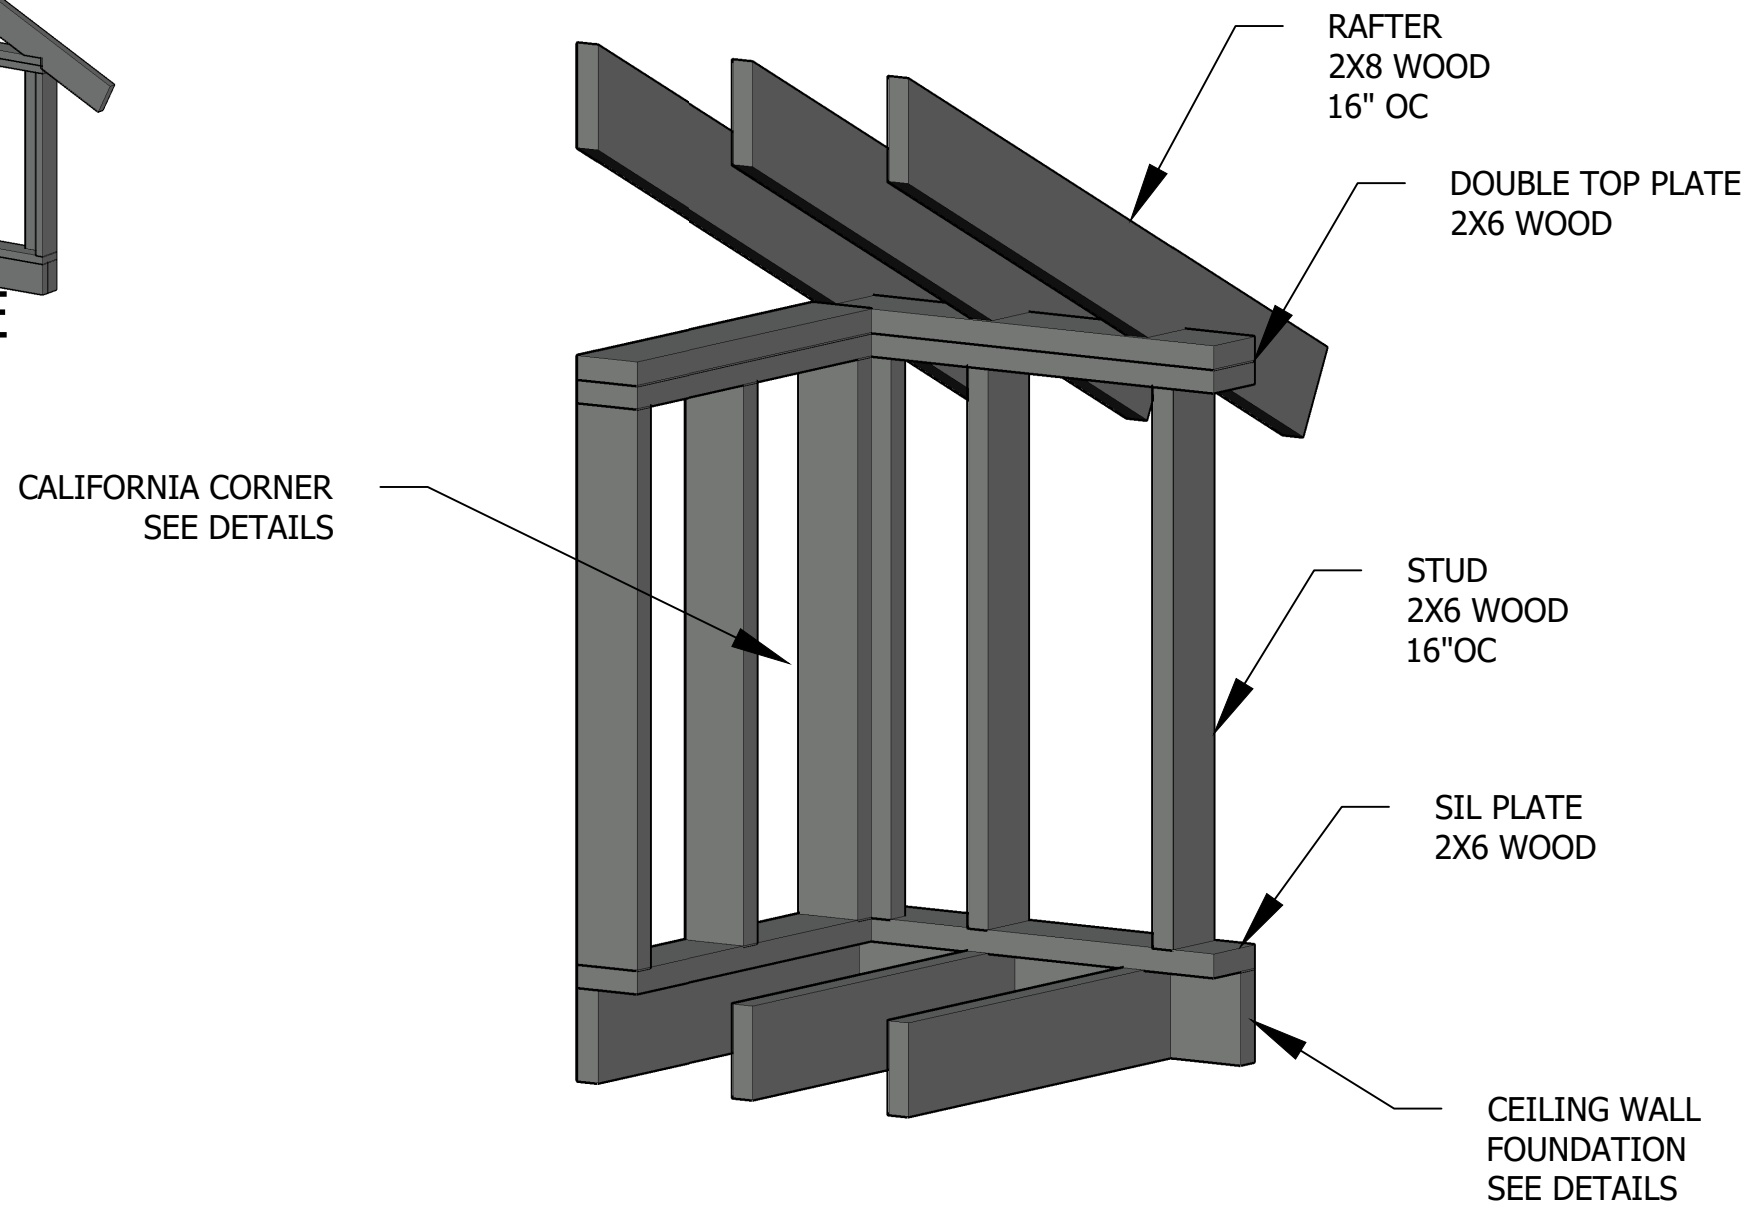

H ATTIC WALL & ROOF STRUCTURE
SCALE: 3/8"=1' 0"

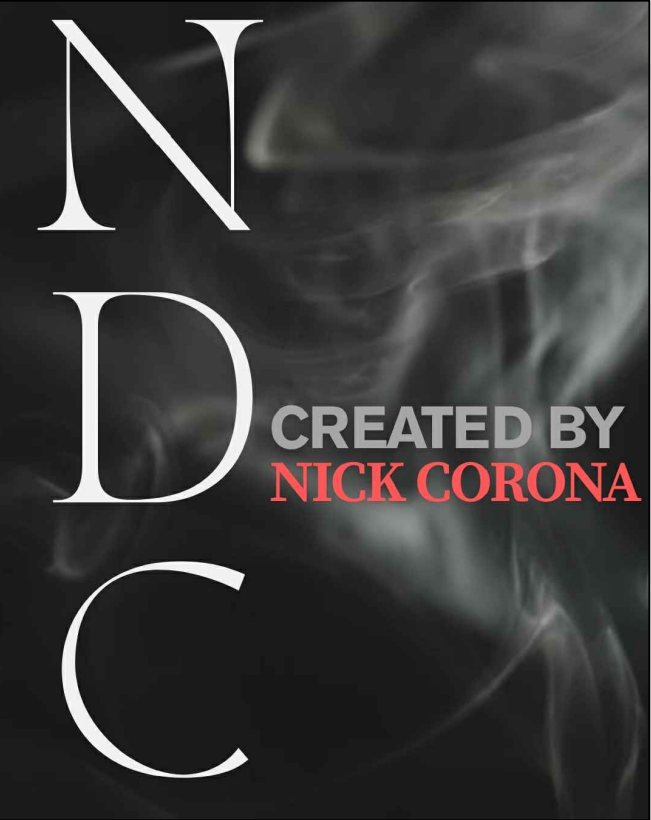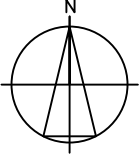No.	Revision/Issue	Date
 CREATED BY NICK CORONA		
NEW HOUSE ADDRESS LOCATION		
PROJECT #	00000001	
SHEET SIZE	A1	
DATE	03/31/2025	
ISSUE	BUILDING CONSENT	
		
DRAWING TITLE: STRUCTURAL		
SHEET: S10		
DRAWING TITLE:		