
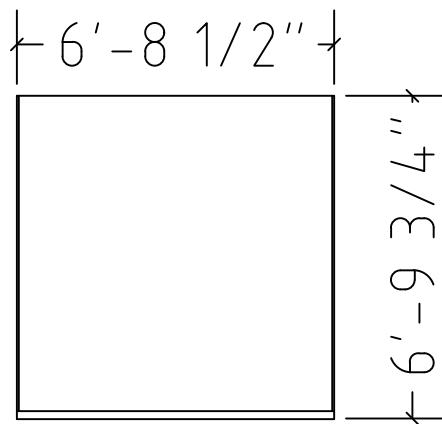



DOOR DETAIL

SCALE: 1/4"=1' 0"

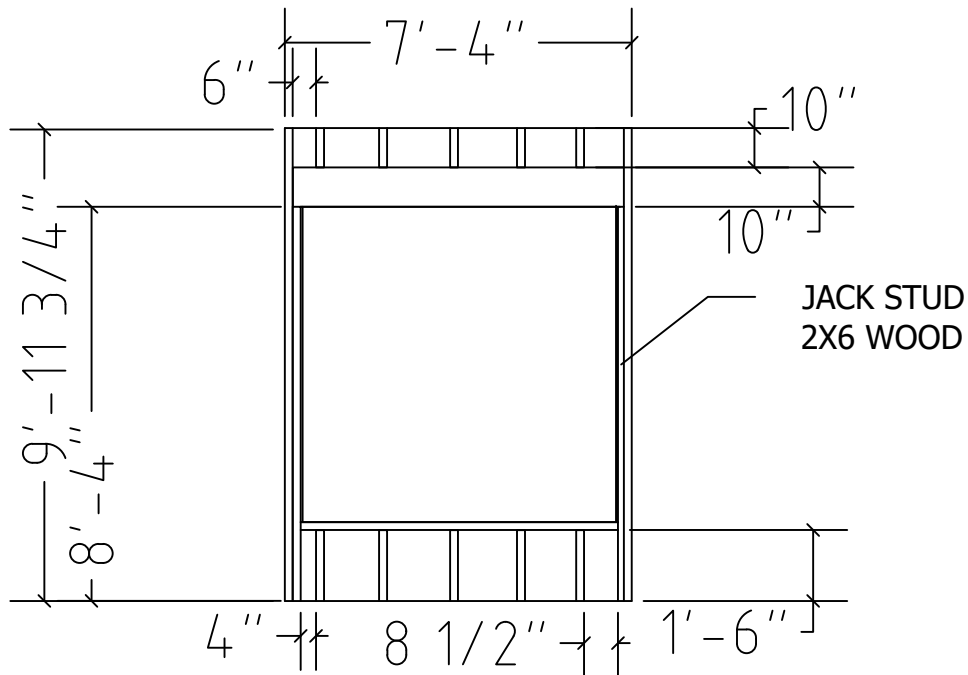


WINDOW DETAIL

SCALE: 1/4"=1' 0"

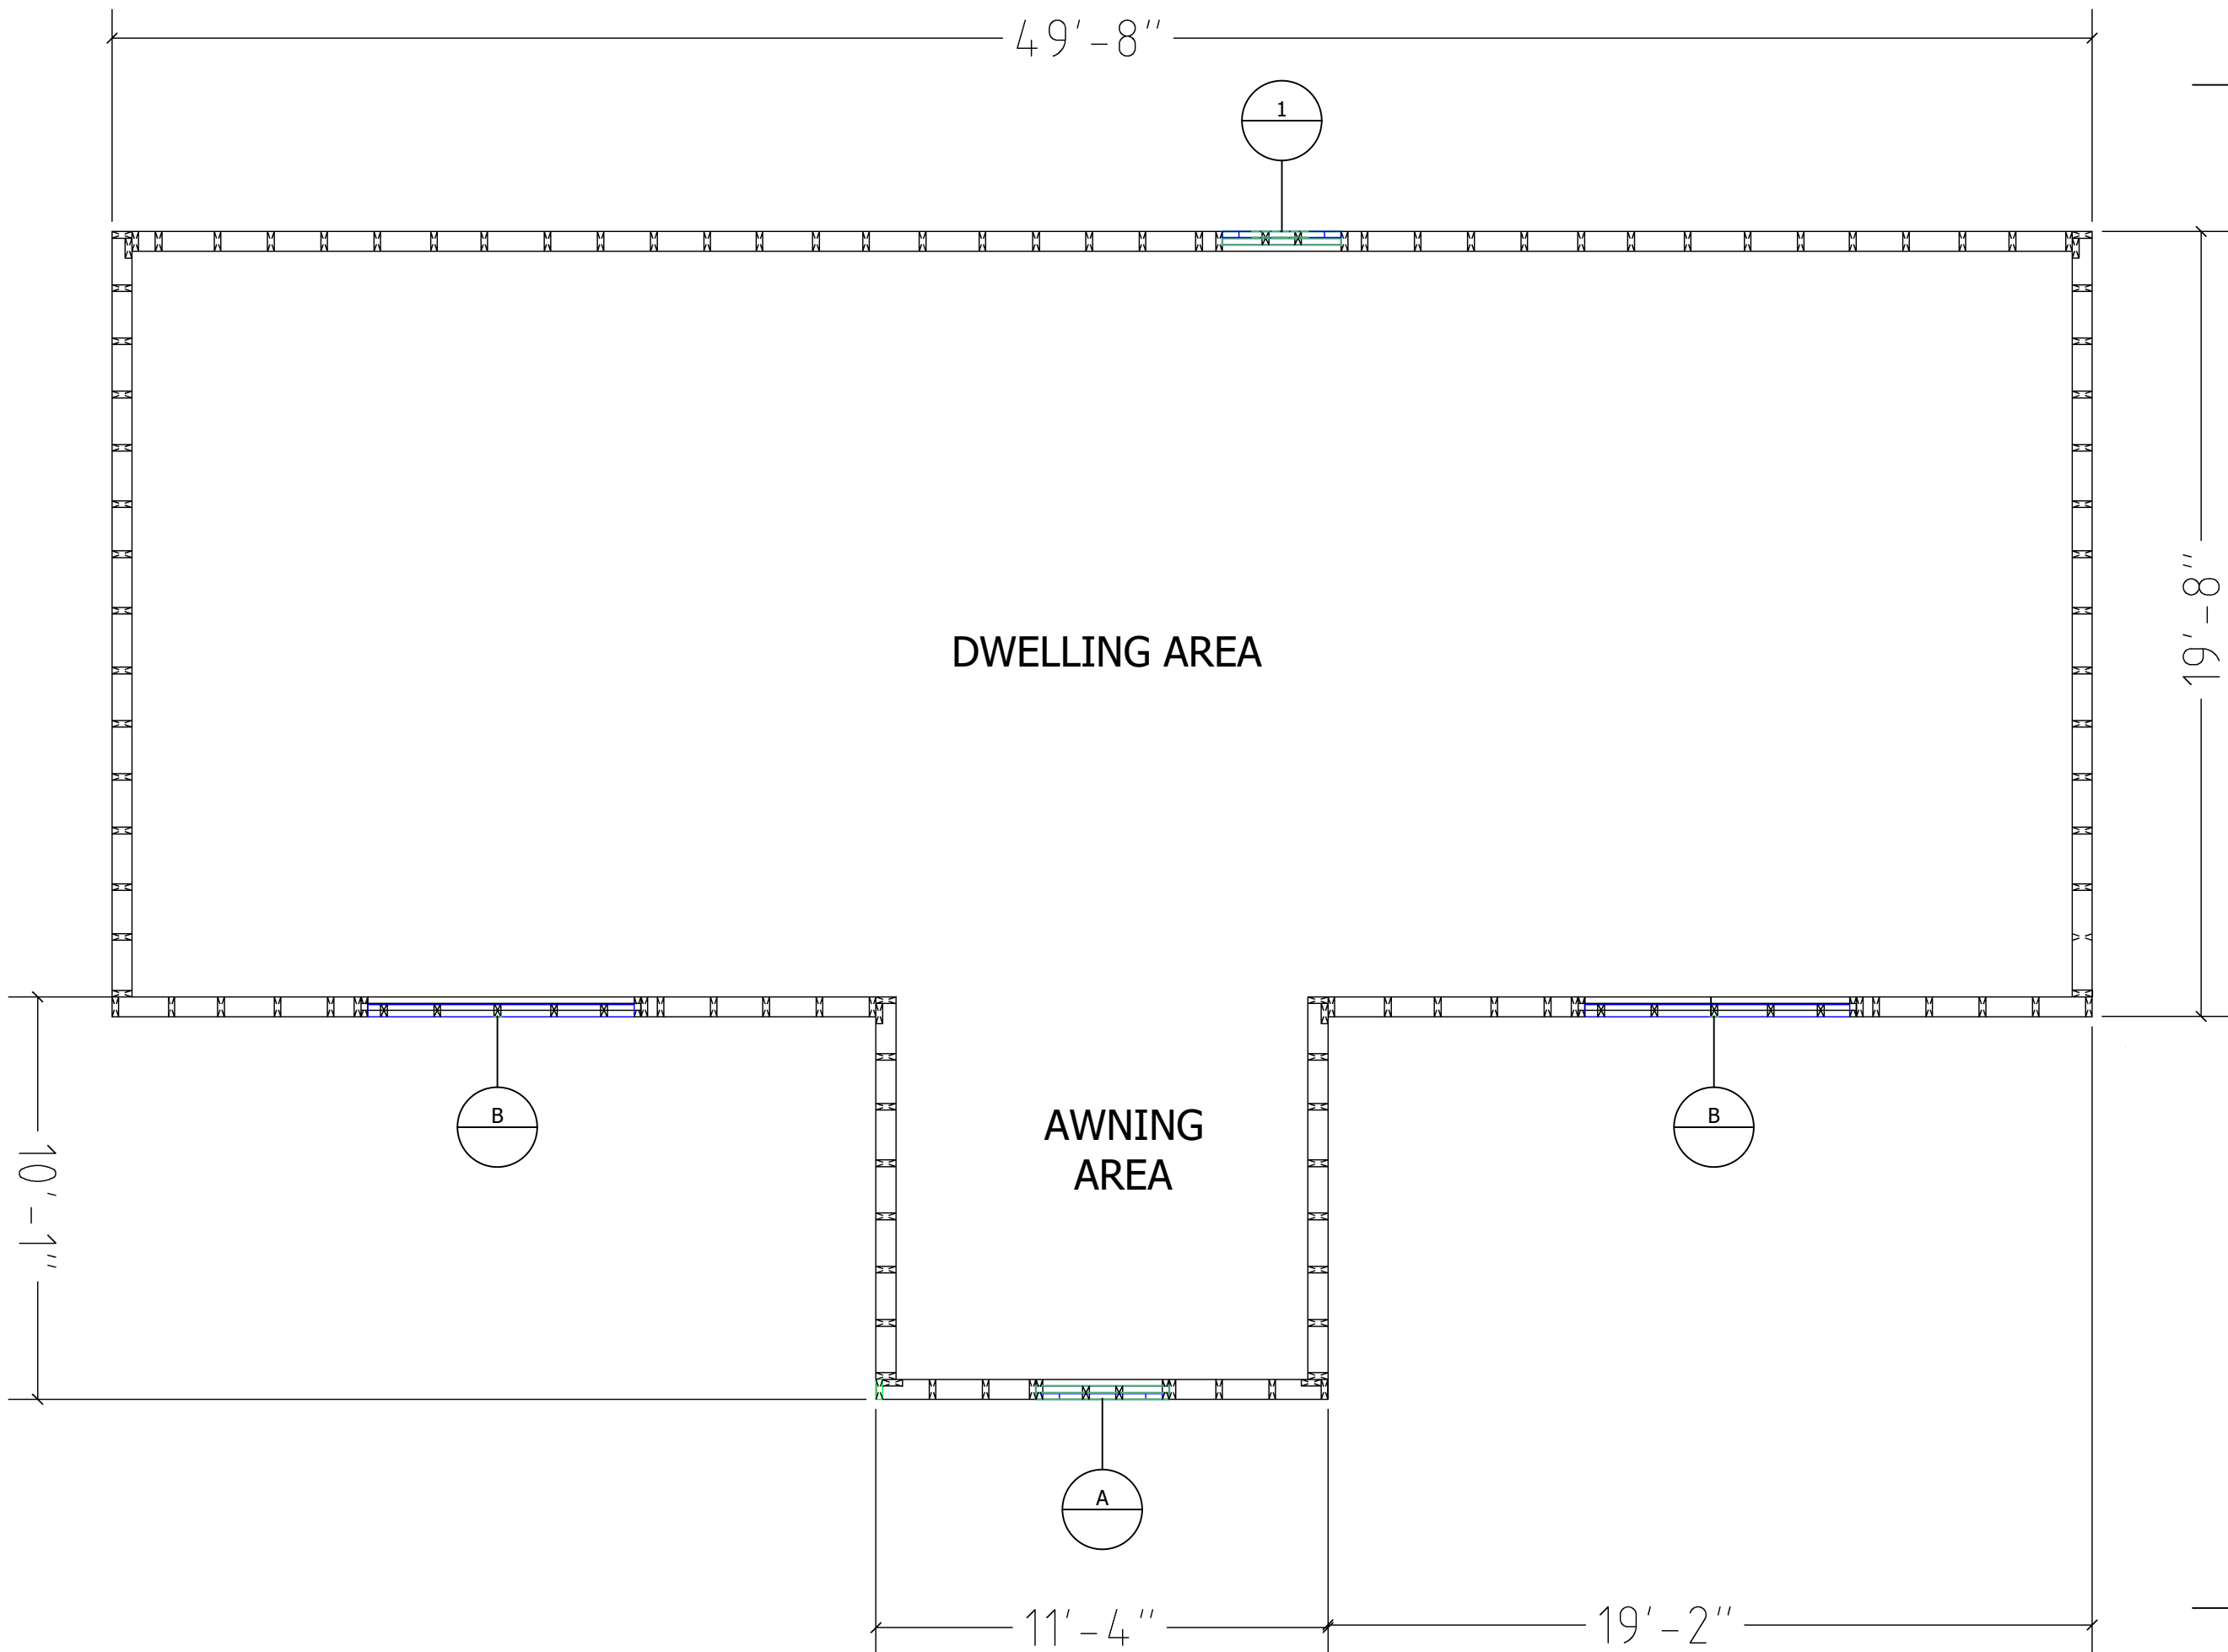


DWELLING AREA

AWNING AREA

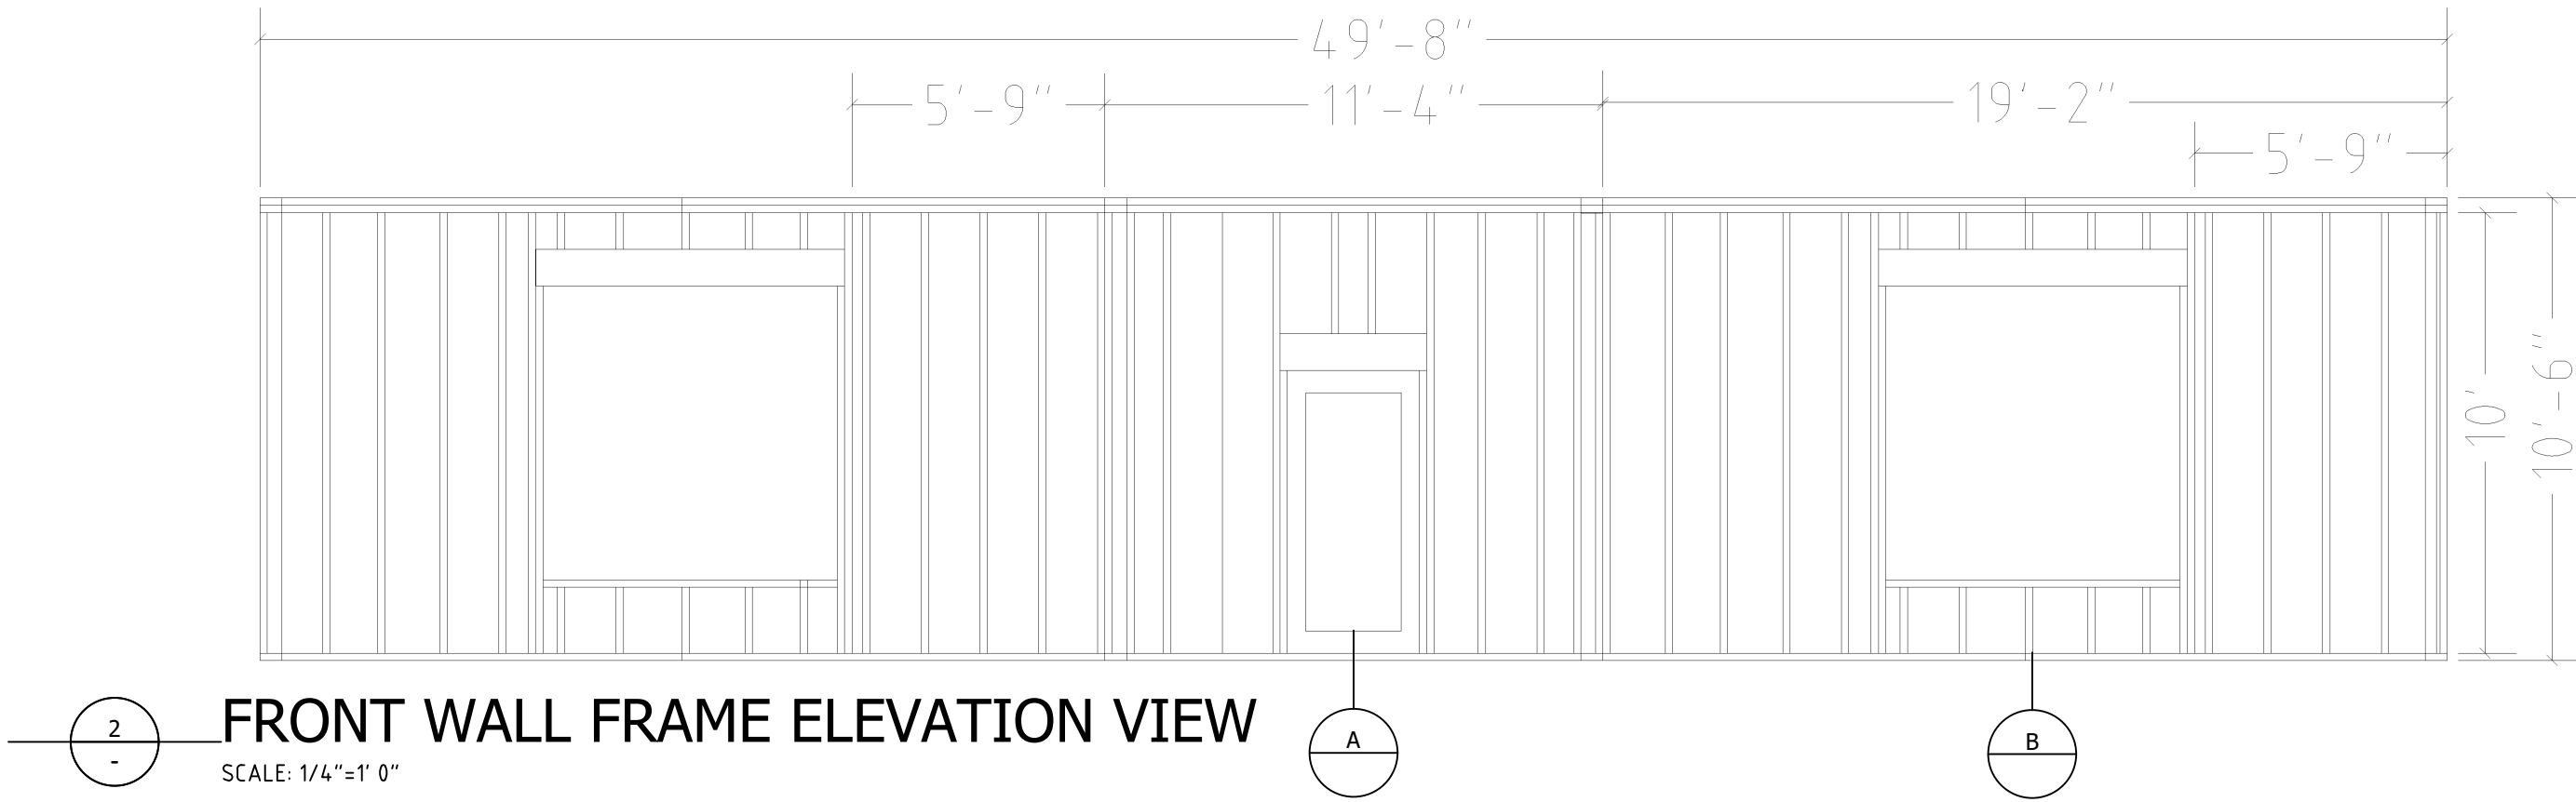


FRONT WALL FRAME ELEVATION VIEW

SCALE: 1/4"=1' 0"

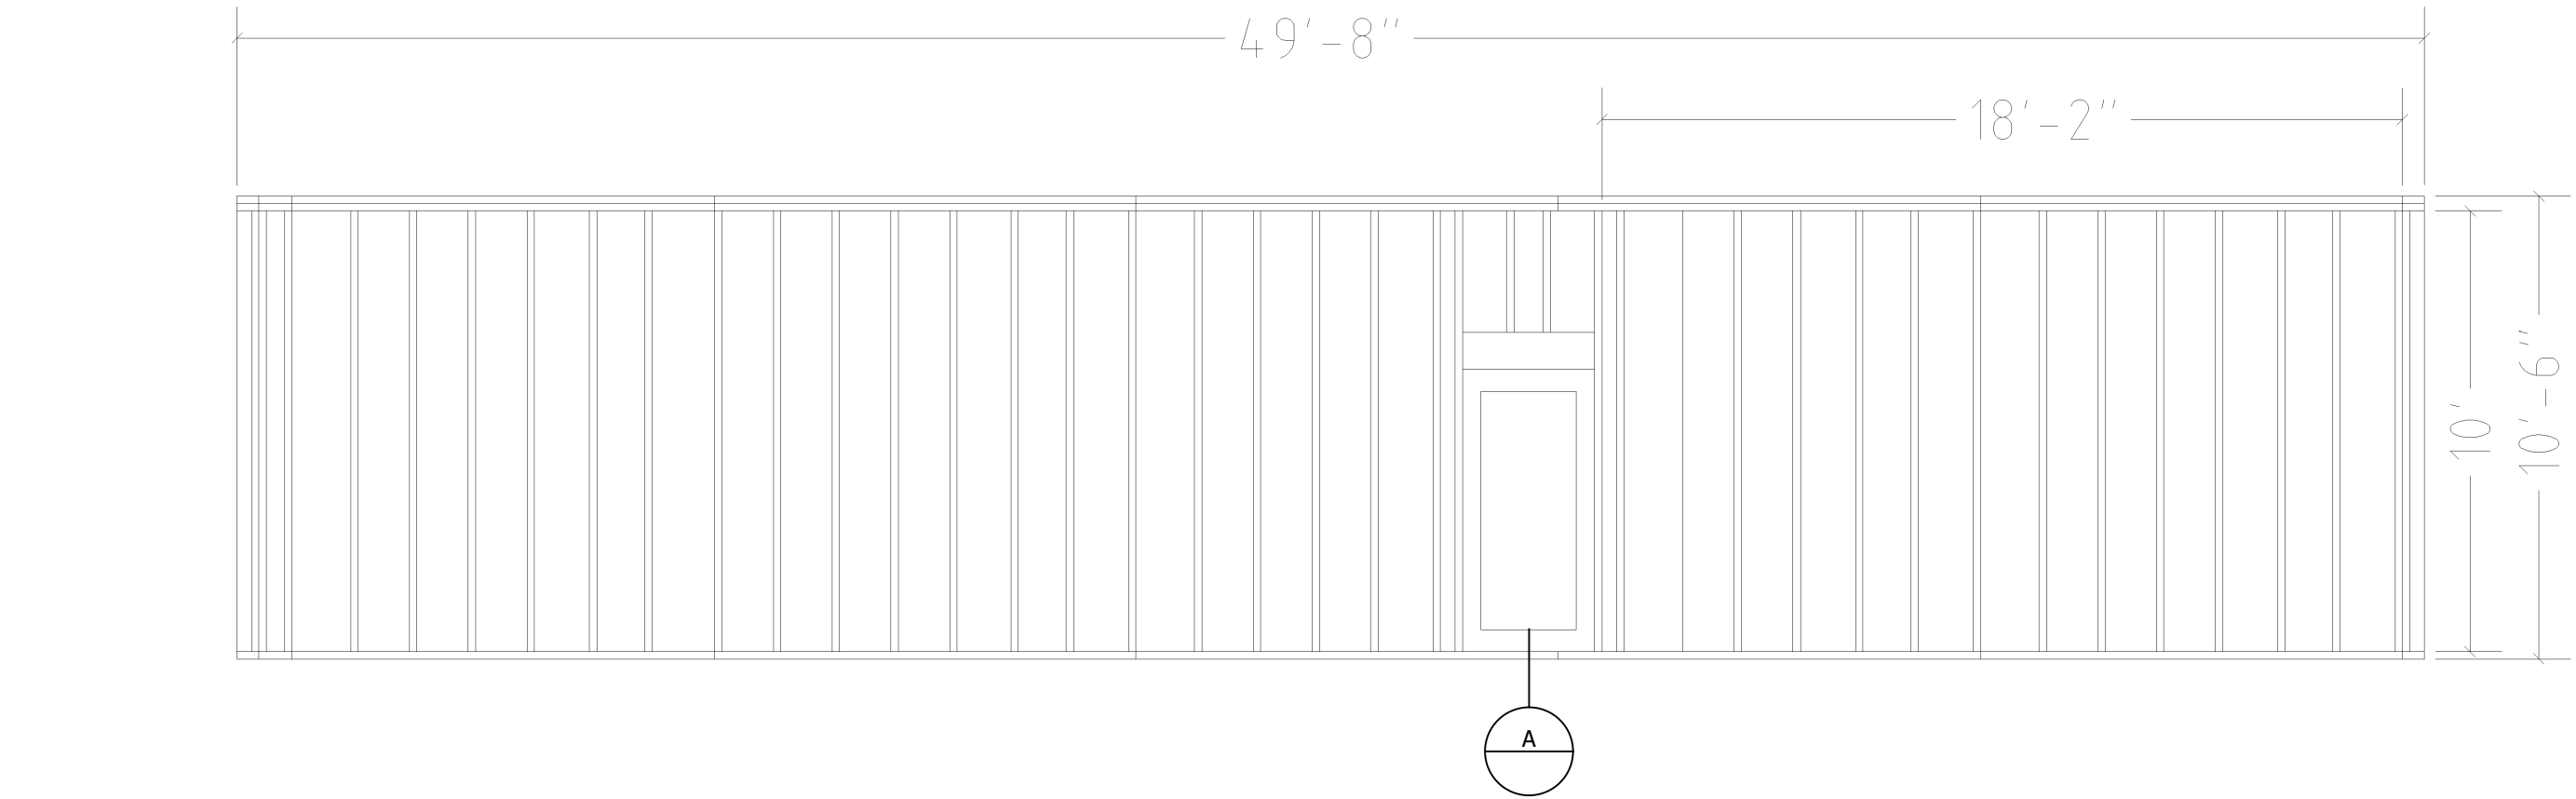


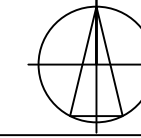
BACK WALL FRAME ELEVATION VIEW

SCALE: 1/4"=1' 0"

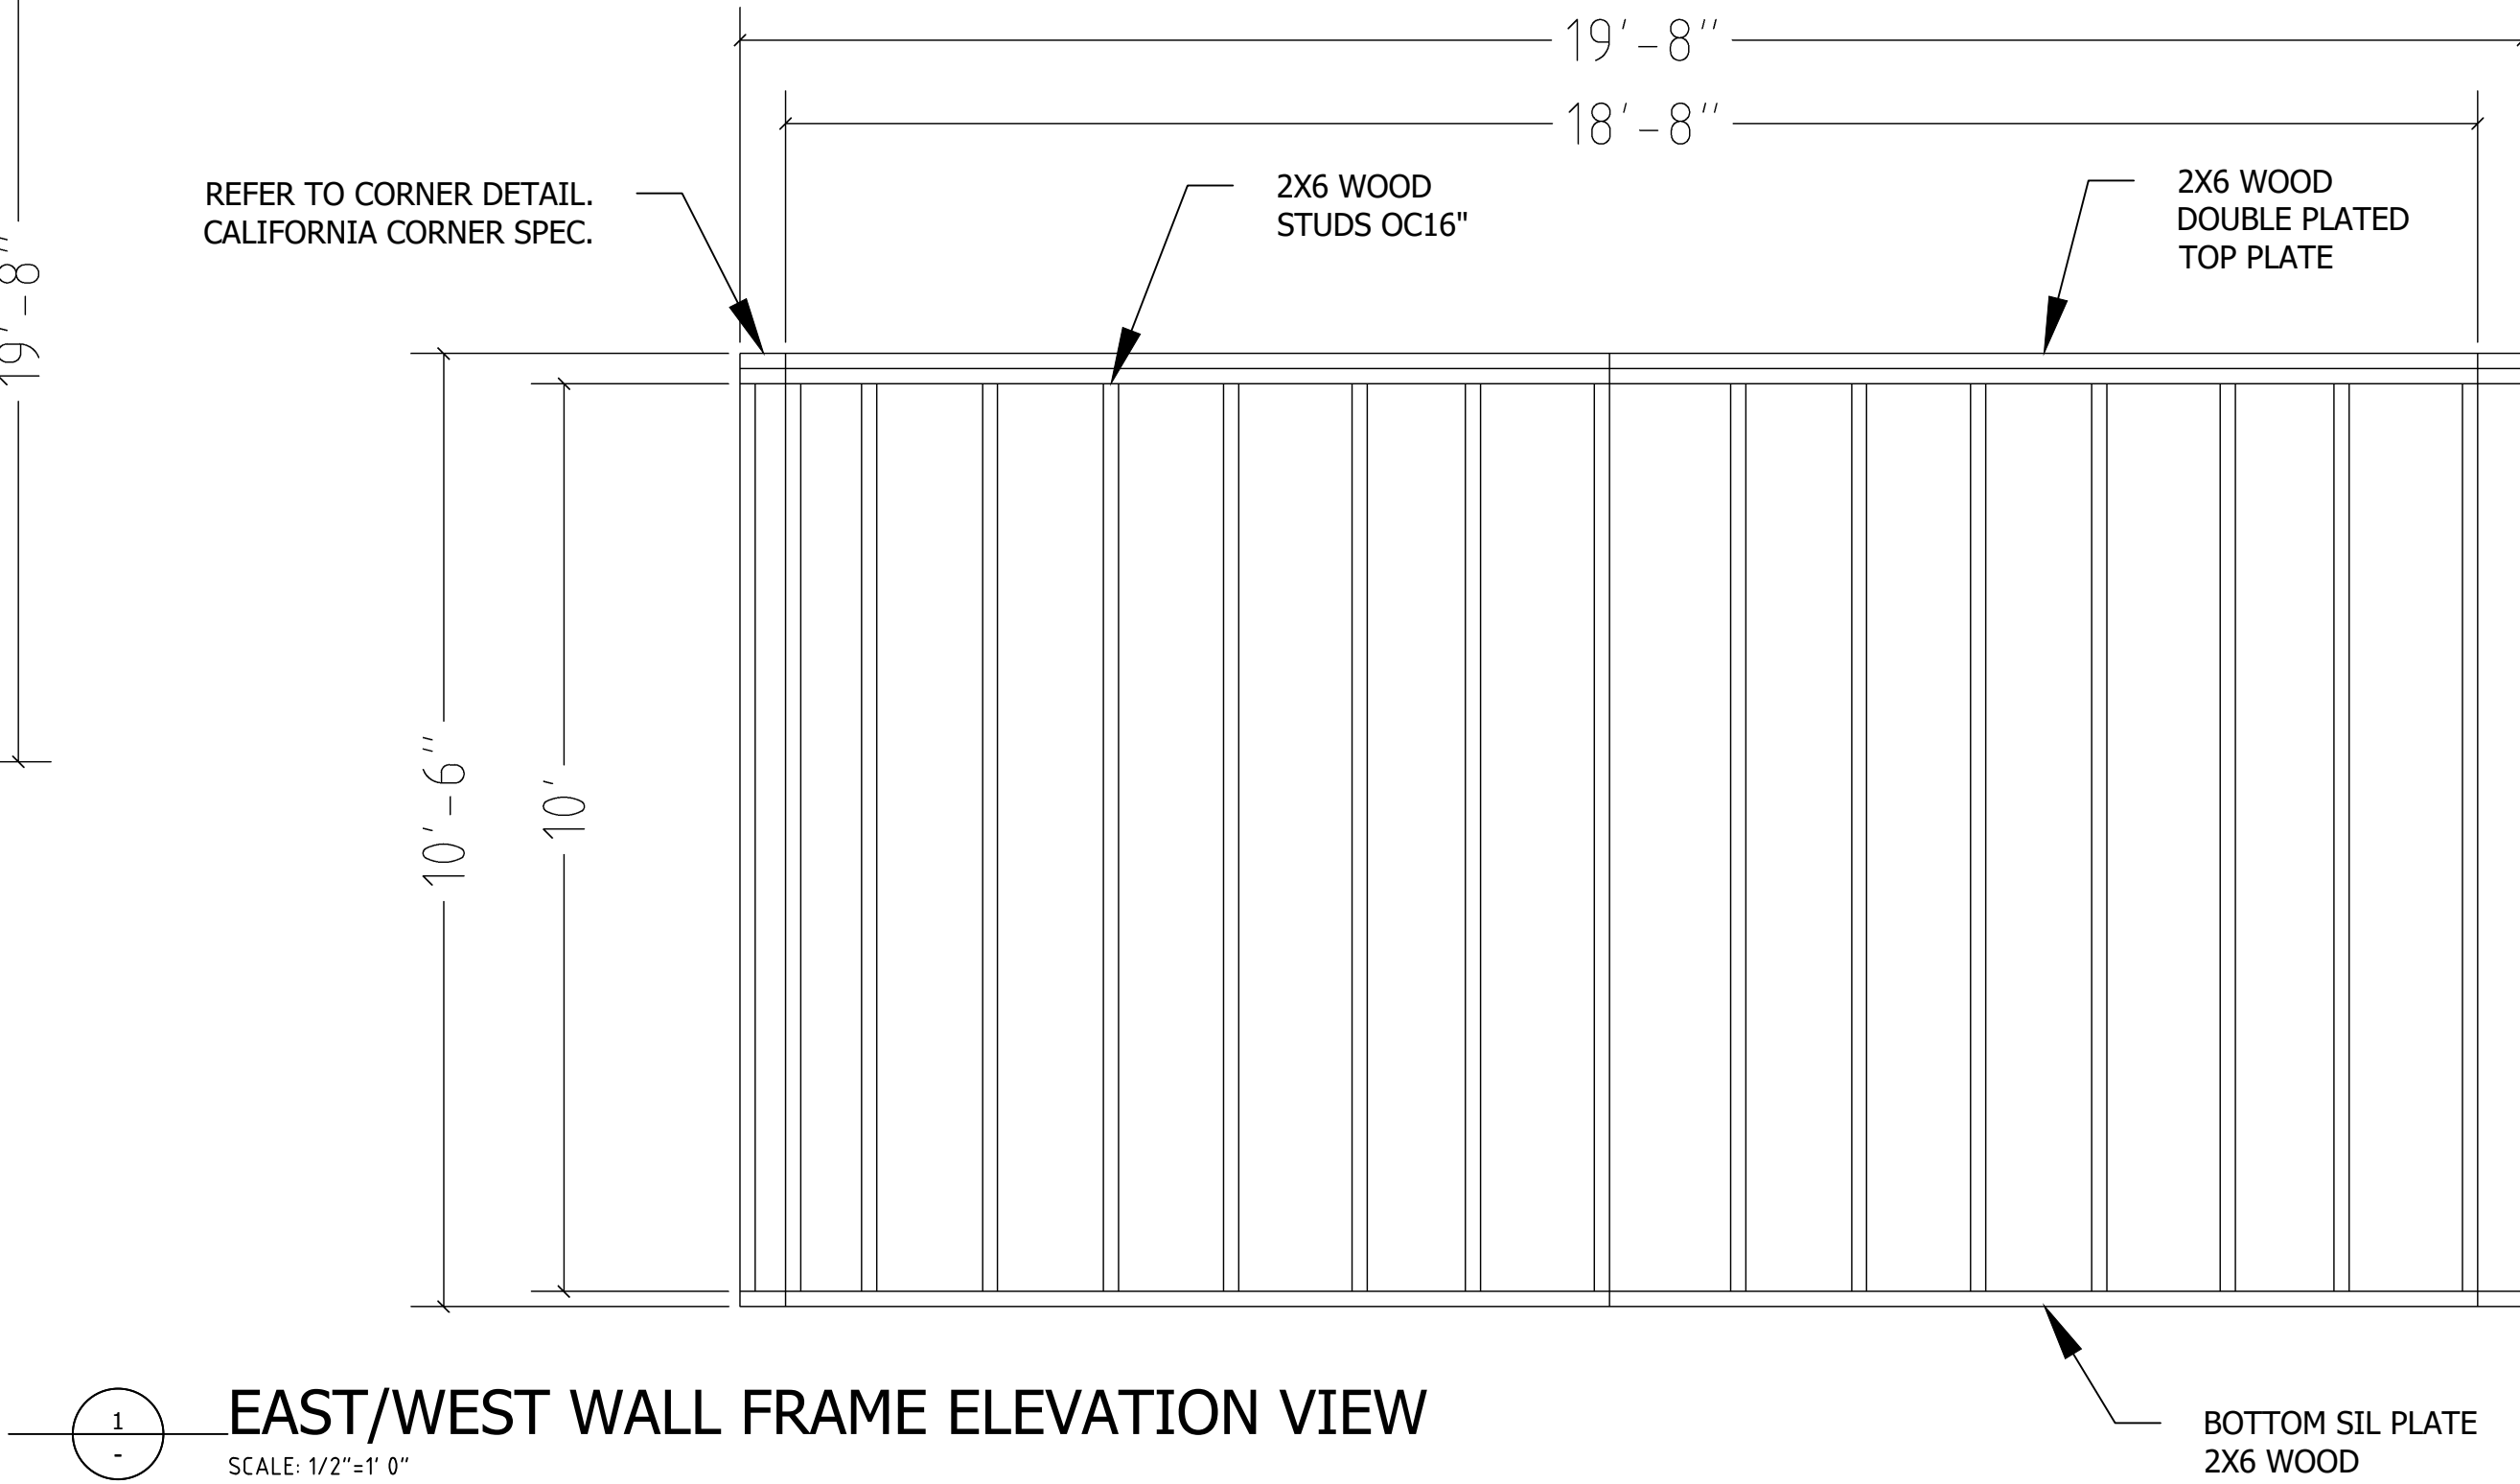

EAST/WEST WALL FRAME ELEVATION VIEW

SCALE: 1/2"=1' 0"

No.	Revision/Issue	Date
 CREATED BY NICK CORONA		
NEW HOUSE ADDRESS LOCATION		
PROJECT #	00000001	
SHEET SIZE	A1	
DATE	03/31/2025	
ISSUE	BUILDING CONSENT	
		
DRAWING TITLE: STRUCTURAL		
SHEET: S08	DRAWING TITLE:	