


ALL SECTIONS
ARE DOUBLE WALL

VERTICAL SUPPORT
#4 REBAR, FULL FILL CELLS
16" OC.


3
S04
LEFT WALL

SCALE: 3/4" = 1'

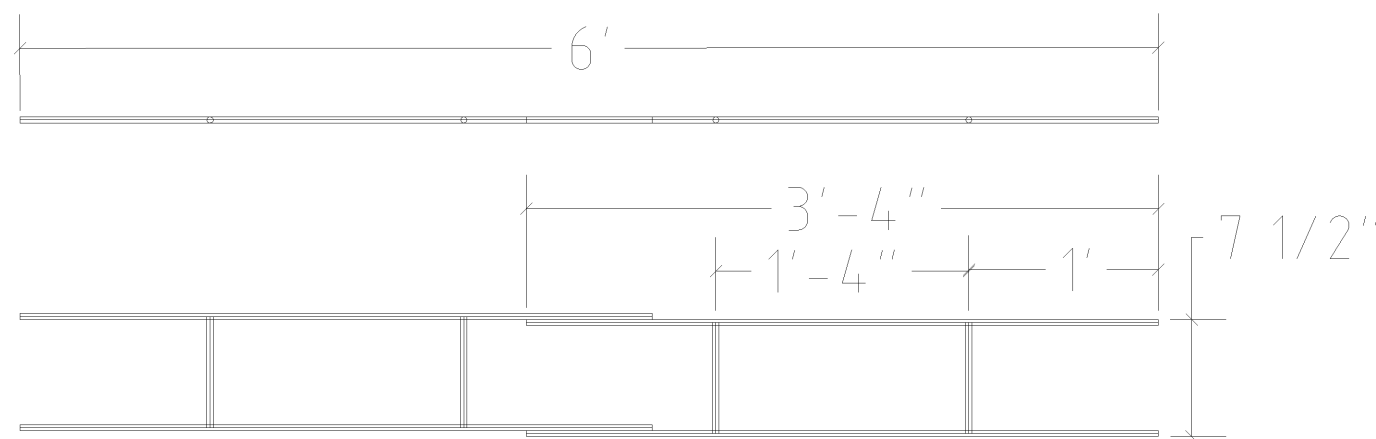


2
S05
HORIZONTAL ENFORCEMENT STRUCTURE - LADDER SHAPE

SCALE: 1" = 1'

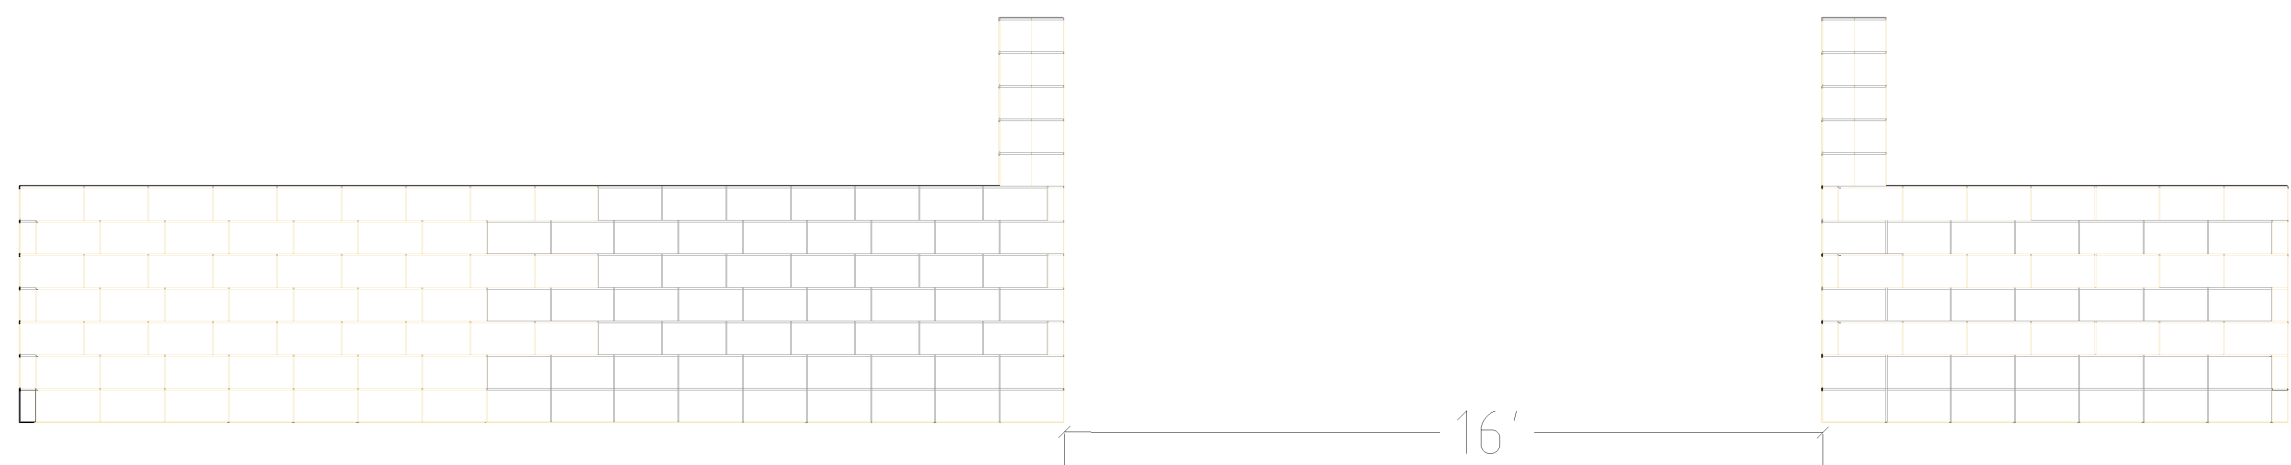


3
S05
FRONT VIEW - O.A.L.

SCALE: 1/4" = 1'

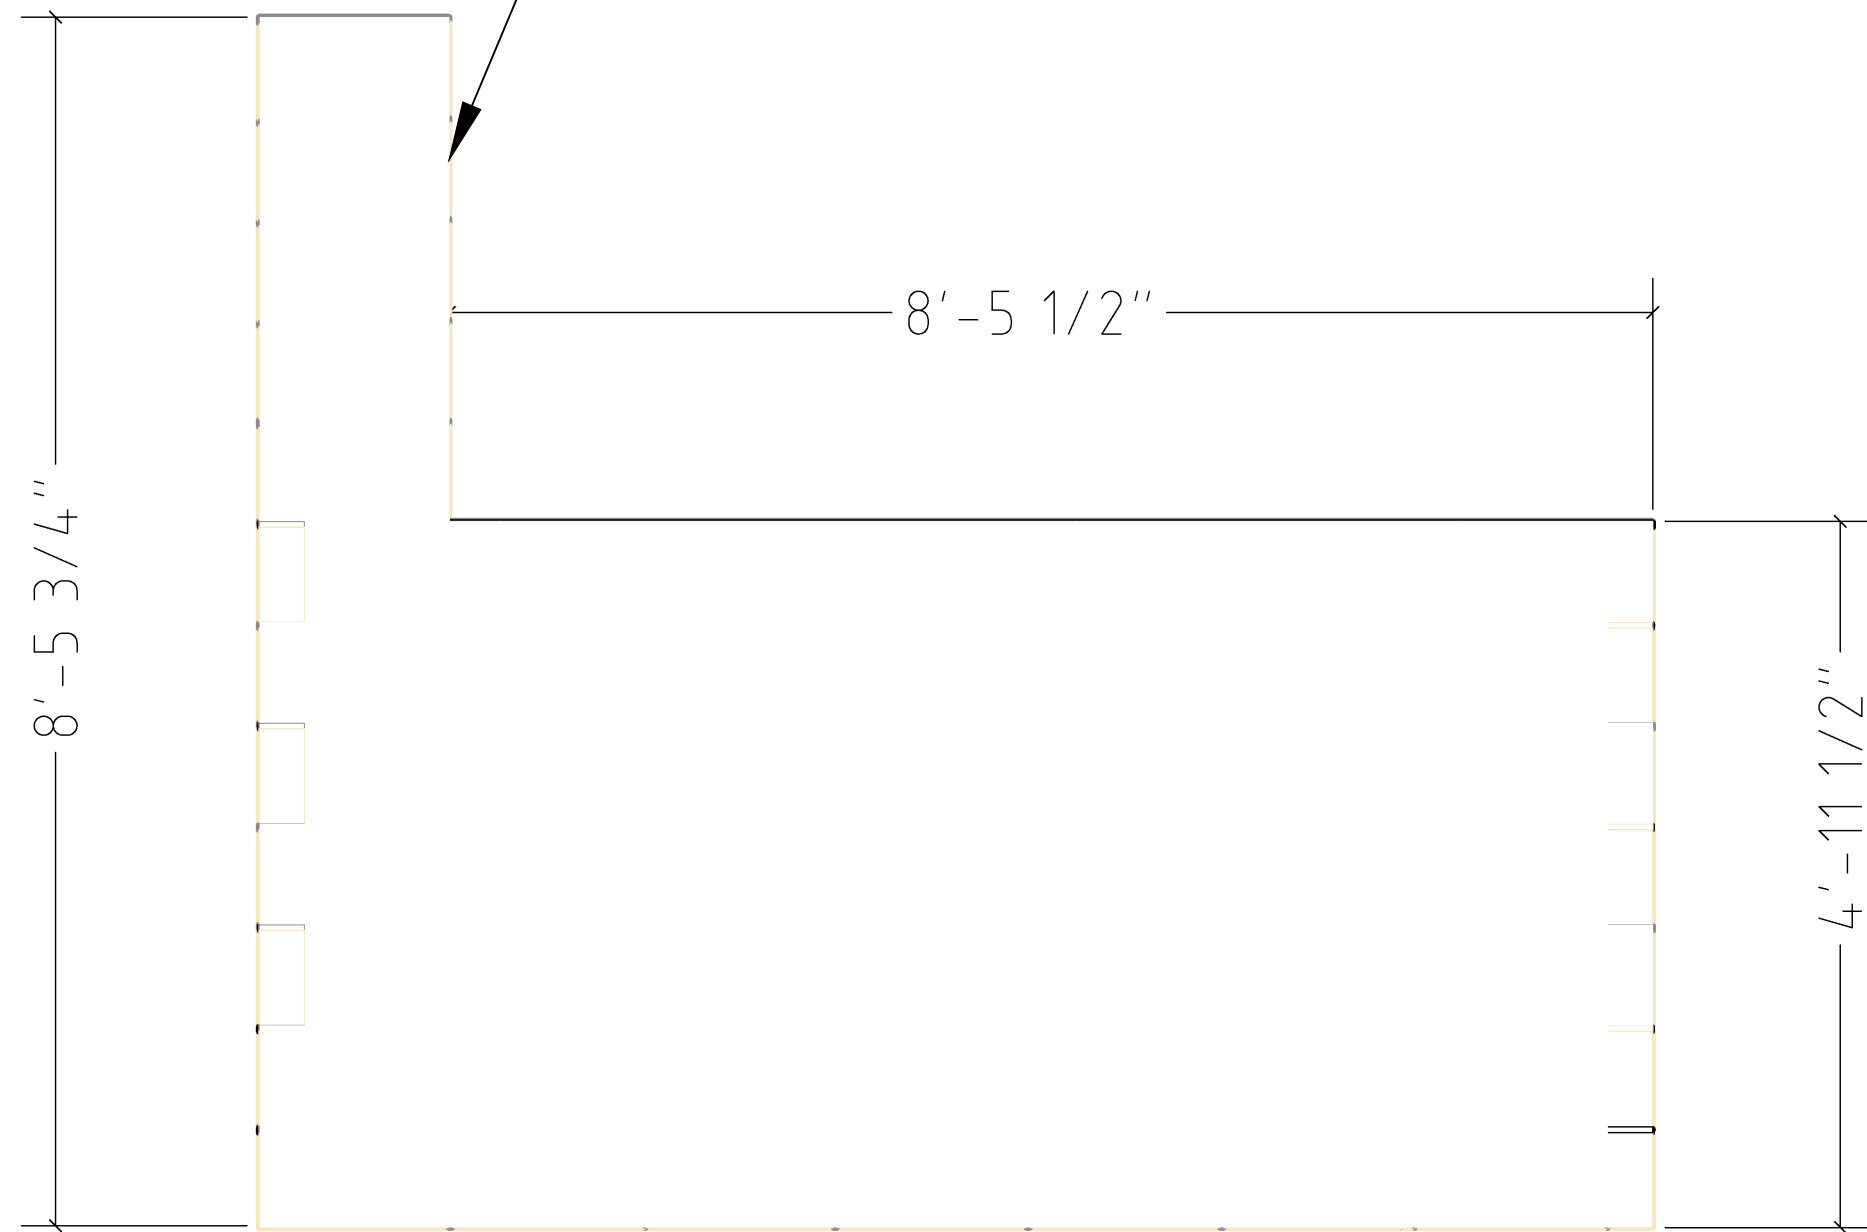

8X16X8
CINDER BLOCK

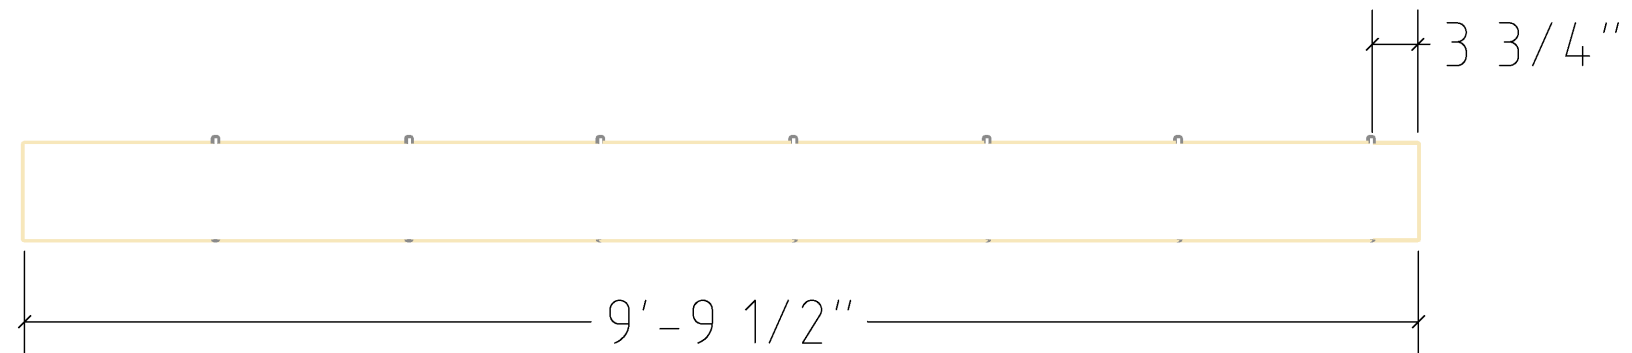

ALL ROWS FULLY
GROUTED CELLS



4
S05
RIGHT WALL

SCALE: 3/4" = 1'

No.	Revision/Issue	Date
CYNDERBLOCK WALL SLIDING GATE ADDRESS LOCATION		
PROJECT #	00000001	
SHEET SIZE	A1	
DATE	03/31/2025	
ISSUE	BUILDING CONSENT	
DRAWING TITLE: STRUCTURAL		
SHEET: S05		