


MASONRY WALL - CINDER BLOCK & METAL SLIDING GATE
CLIENT'S NAME: JOHN DOE
ADDRESS

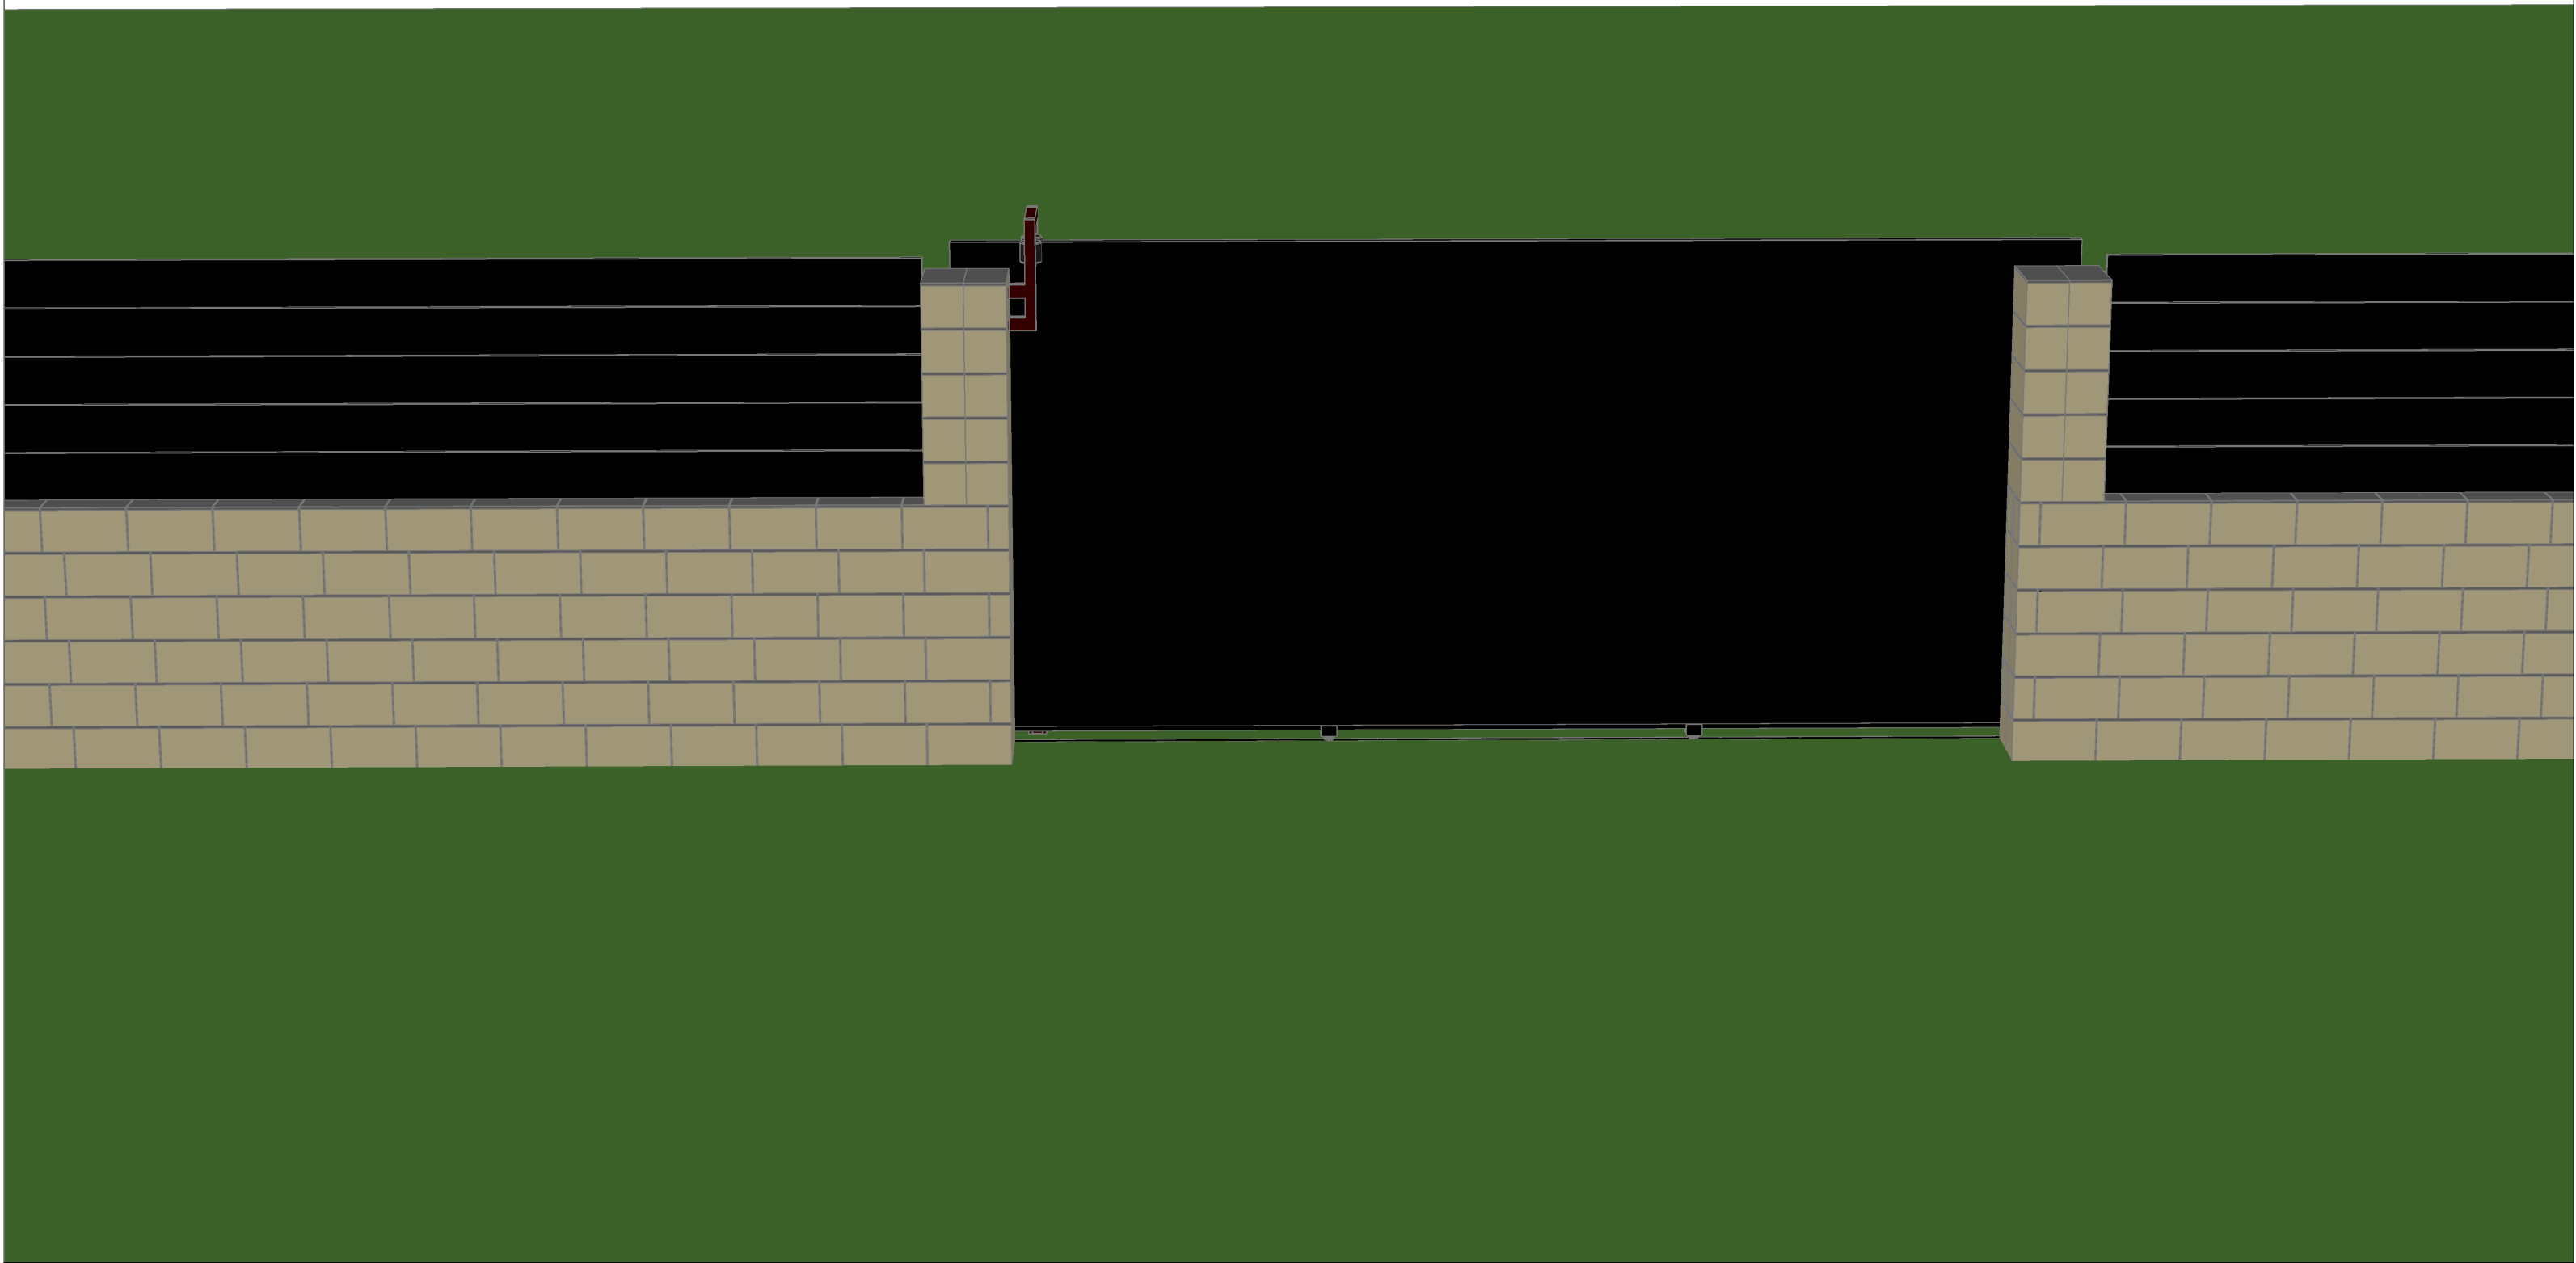


GENERAL NOTES:
UNLESS OTHERWISE INDICATED ALL DESIGN SPECIFICATIONS SHOULD BE VERIFY WITH OWNER.

The Design, information & technical detailing contained herein is copyright of structural engineer. any adaption, distribution, or any form of reproduction of these works, in any part or in their entirety is prohibited.

PROJECT INFORMATION

Territorial Authority: LOS ANGELES COUNTY

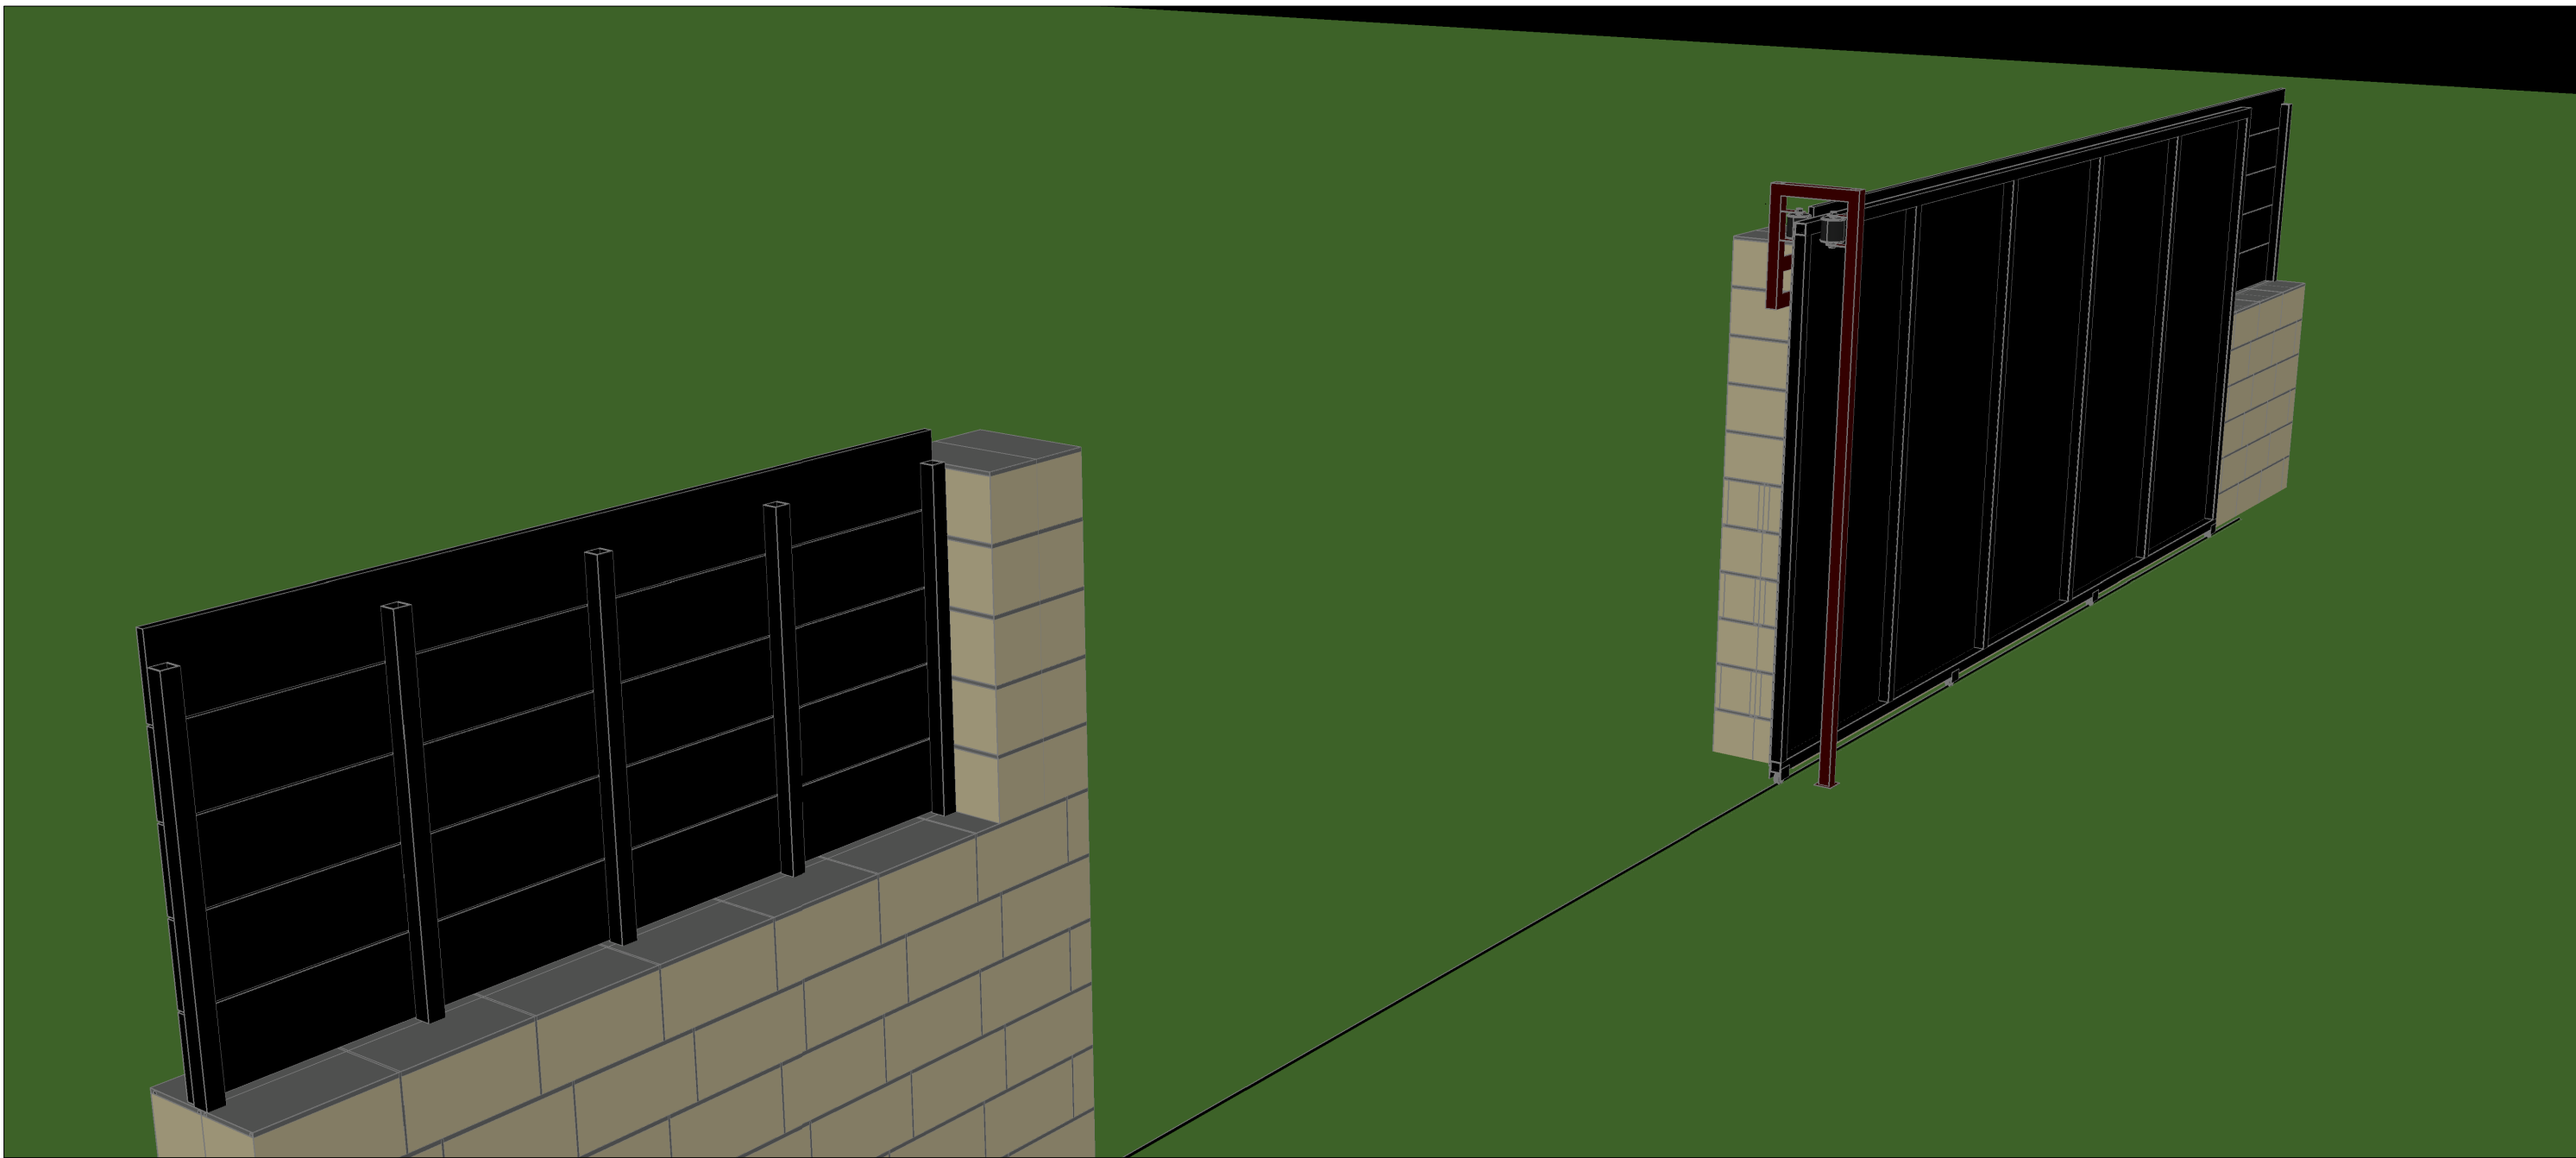

No.	Revision/Issue	Date
<div>NDC CREATED BY NICK CORONA</div>		
<div>CYNDERBLOCK WALL SLIDING GATE</div> <div>ADDRESS LOCATION</div>		
PROJECT #	00000001	
SHEET SIZE	A1	
DATE	03/31/2025	
ISSUE	BUILDING CONSENT	
<div>N</div>		
DRAWING TITLE: DESIGN		
SHEET: D00	DRAWING TITLE:	