

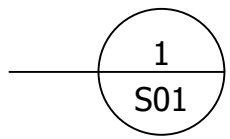




RESIDENTIAL PORTFOLIO BUILDING
CLIENT'S NAME: JOHN DOE
ADDRESS

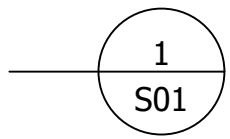

INDICATIVE 3D FRONT OF HOUSE
SCALE

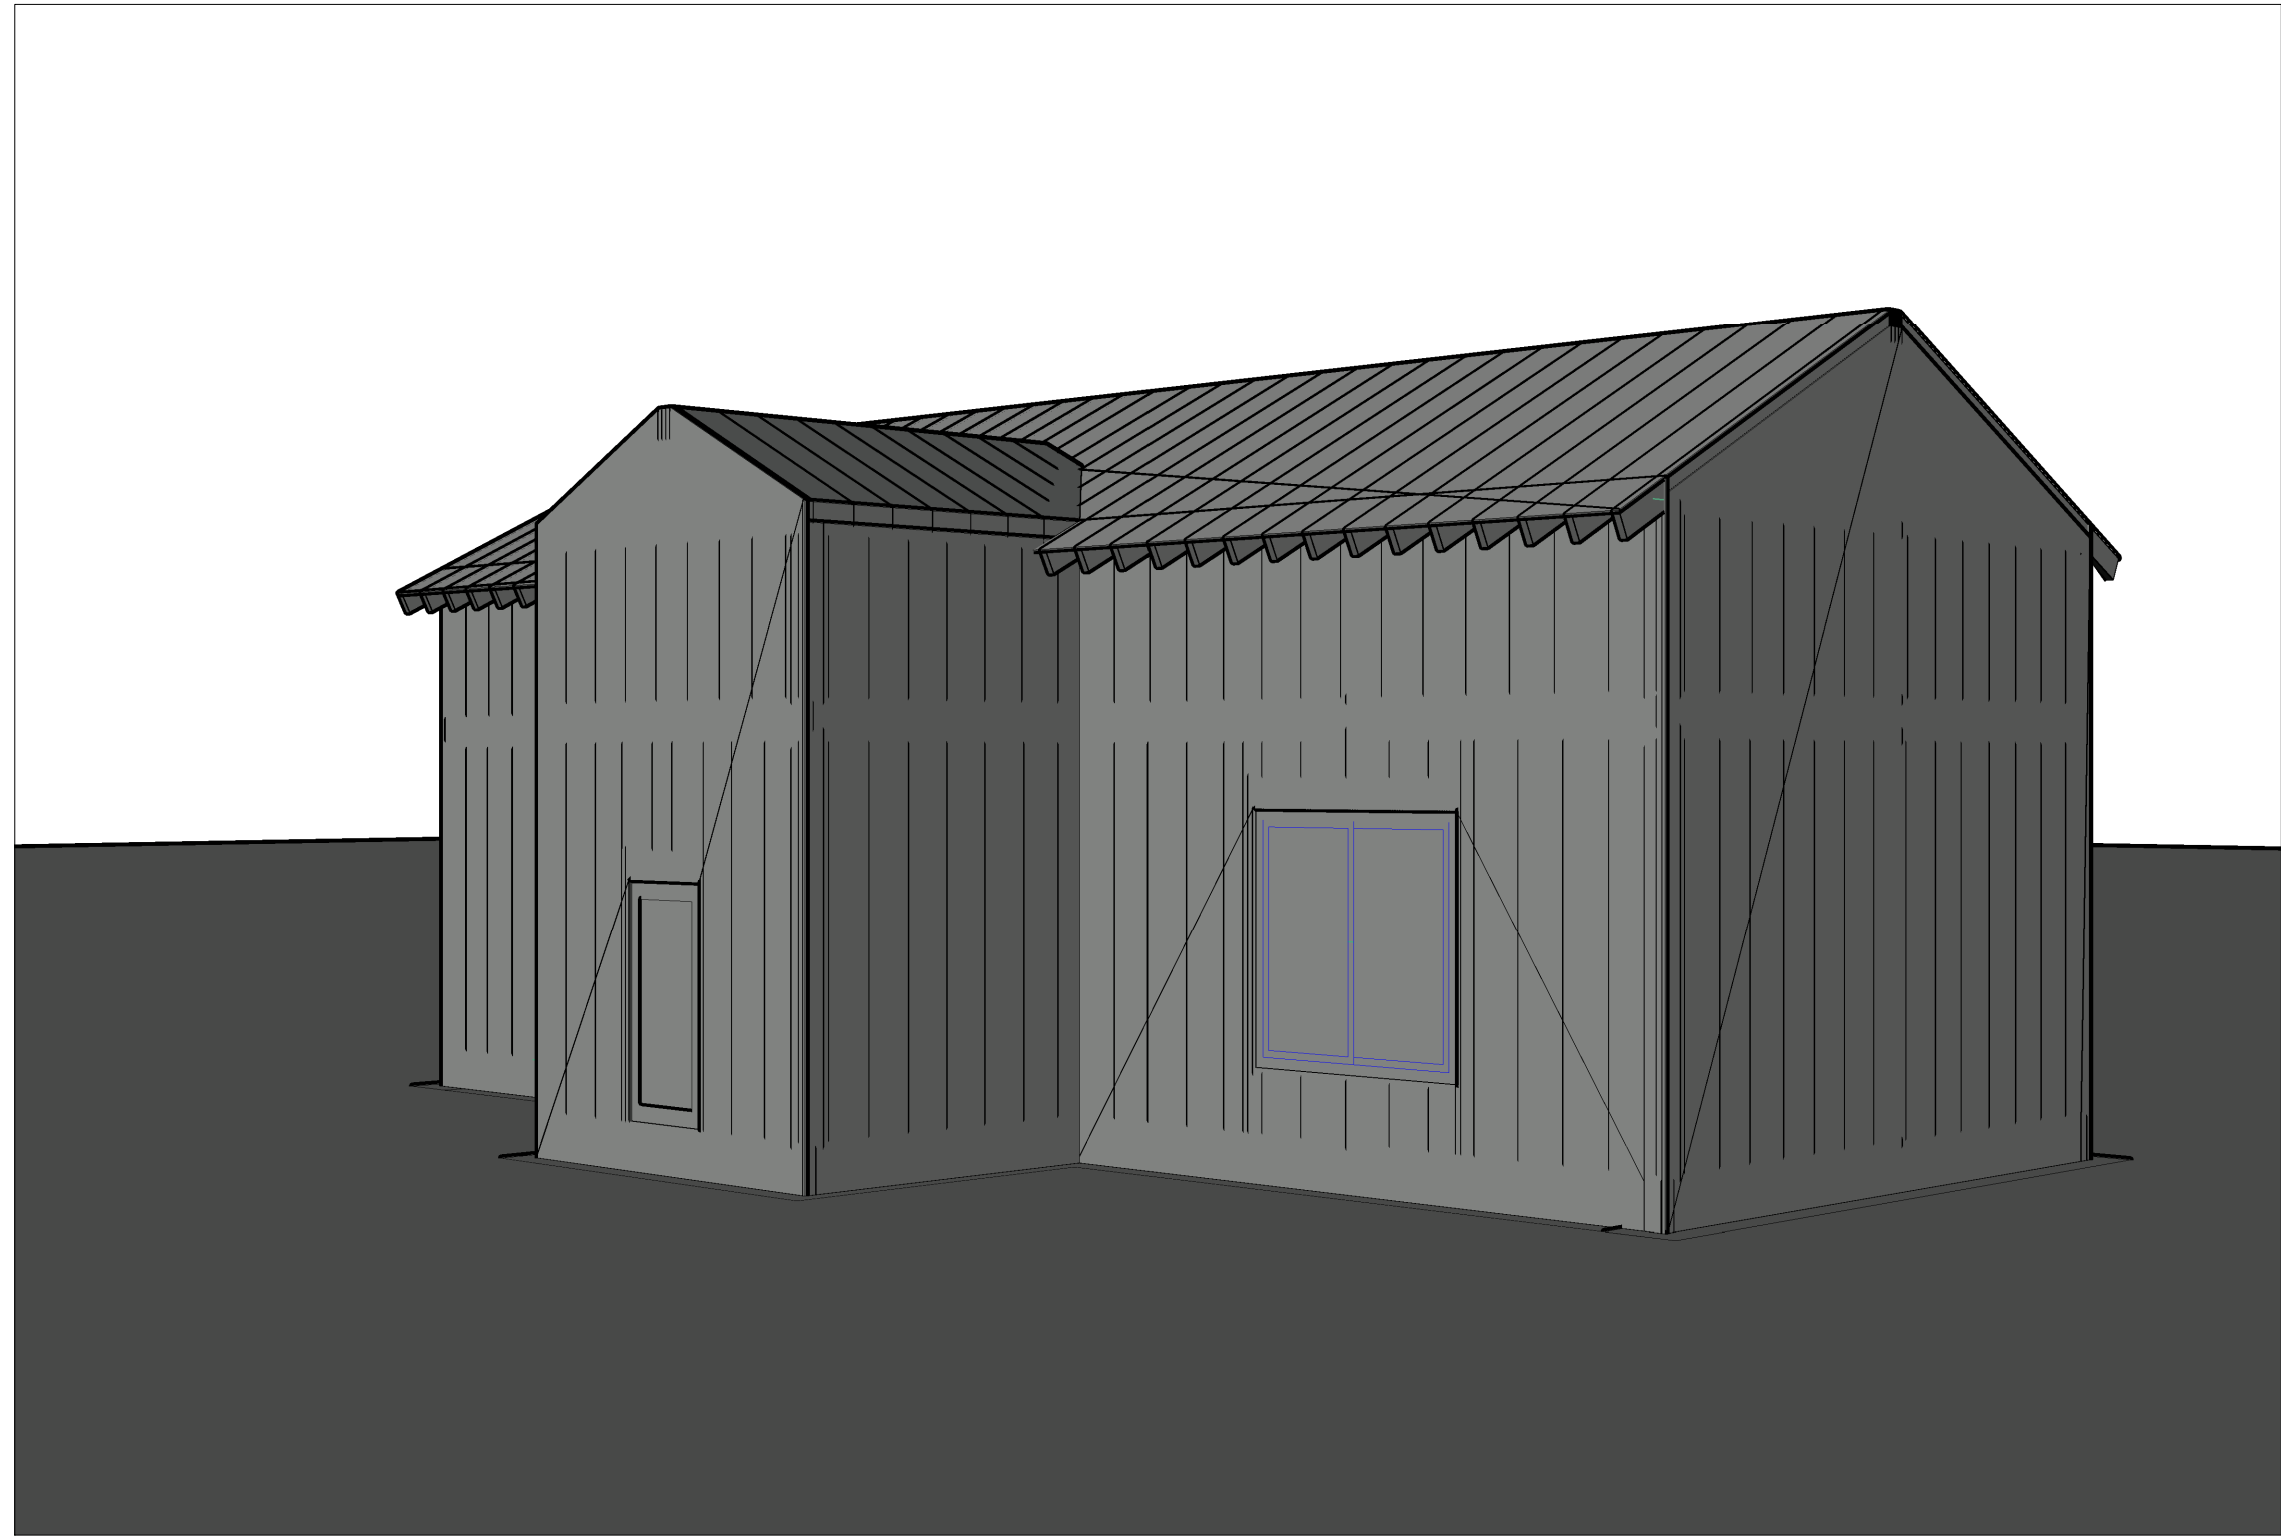


INDICATIVE 3D IMAGE 1
SCALE

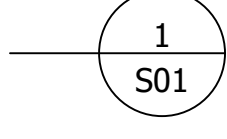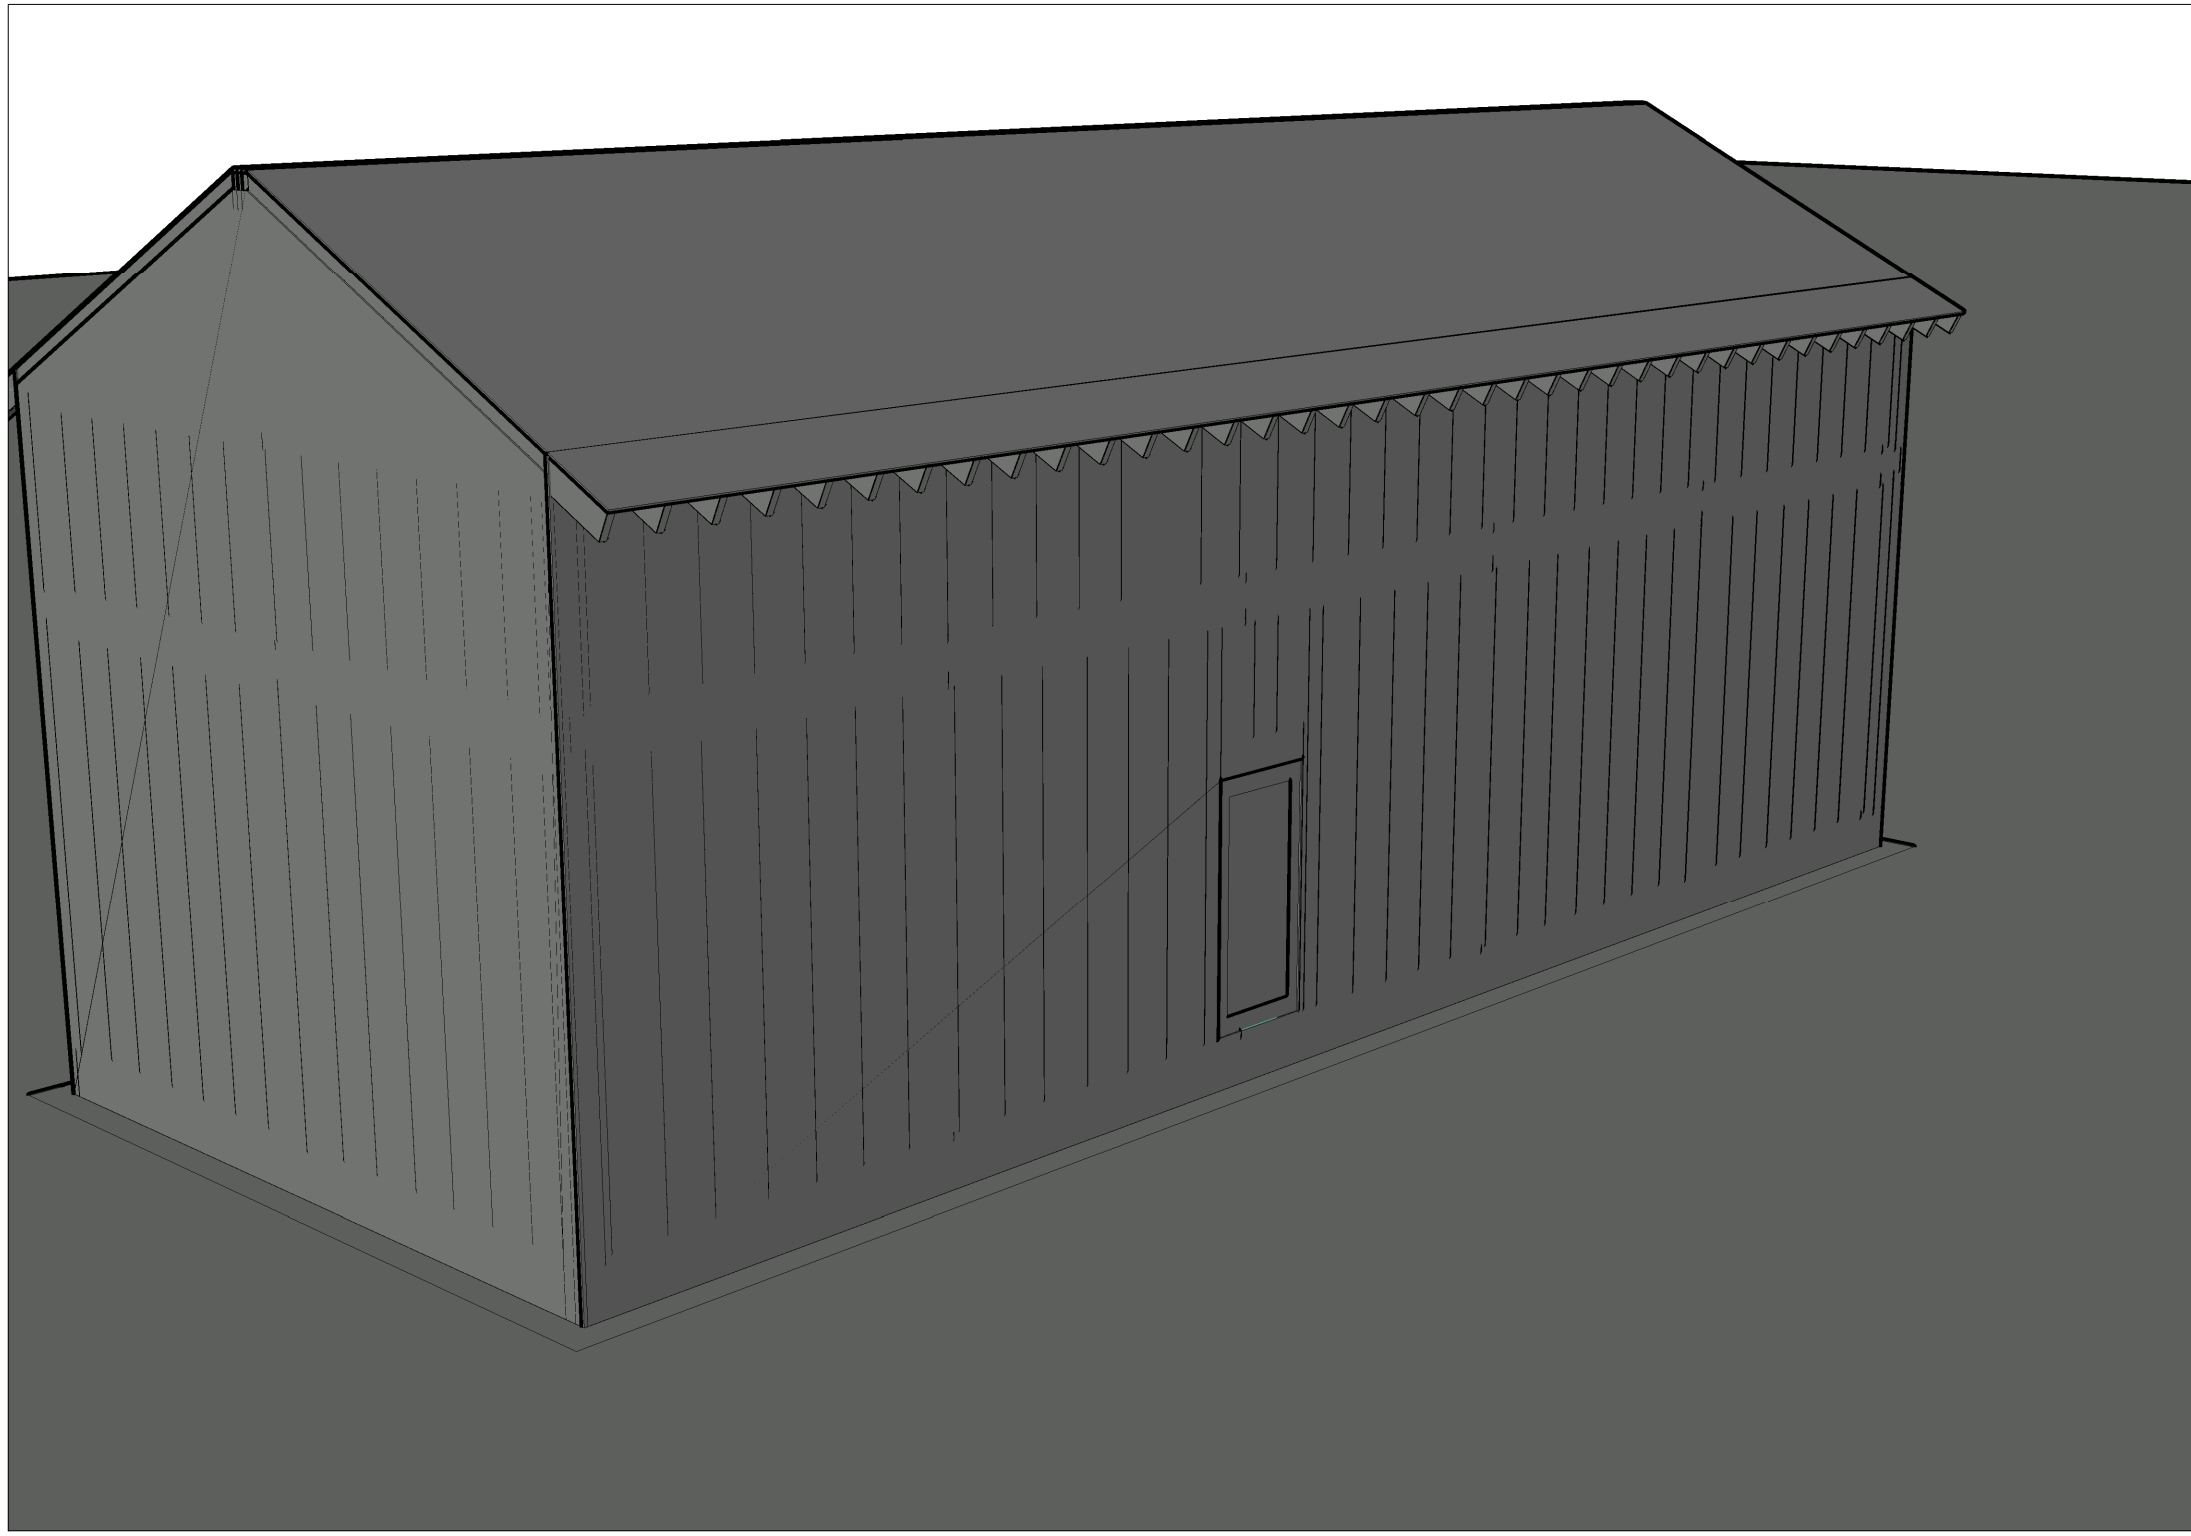

INDICATIVE 3D BACK OF HOUSE
SCALE


No.	Revision/Issue	Date
-----	----------------	------

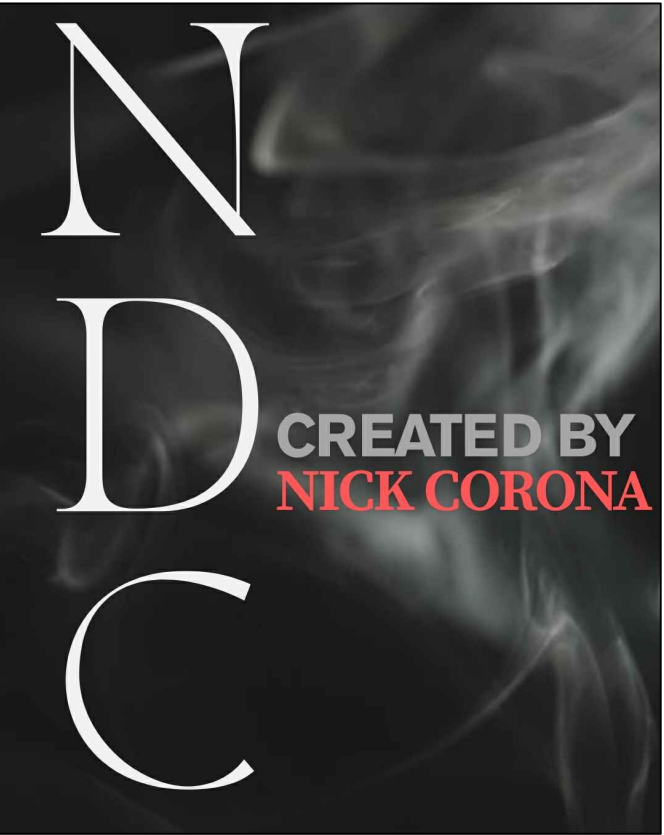

NEW HOUSE

ADDRESS LOCATION

PROJECT #	00000001
SHEET SIZE	A1
DATE	03/31/2025
ISSUE	BUILDING CONSENT

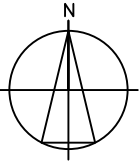

DRAWING TITLE:
ARCHITETURAL

SHEET:
A01

DRAWING TITLE: