


A
S05

RAFTER BEAMS



SCALE: 1" = 1'

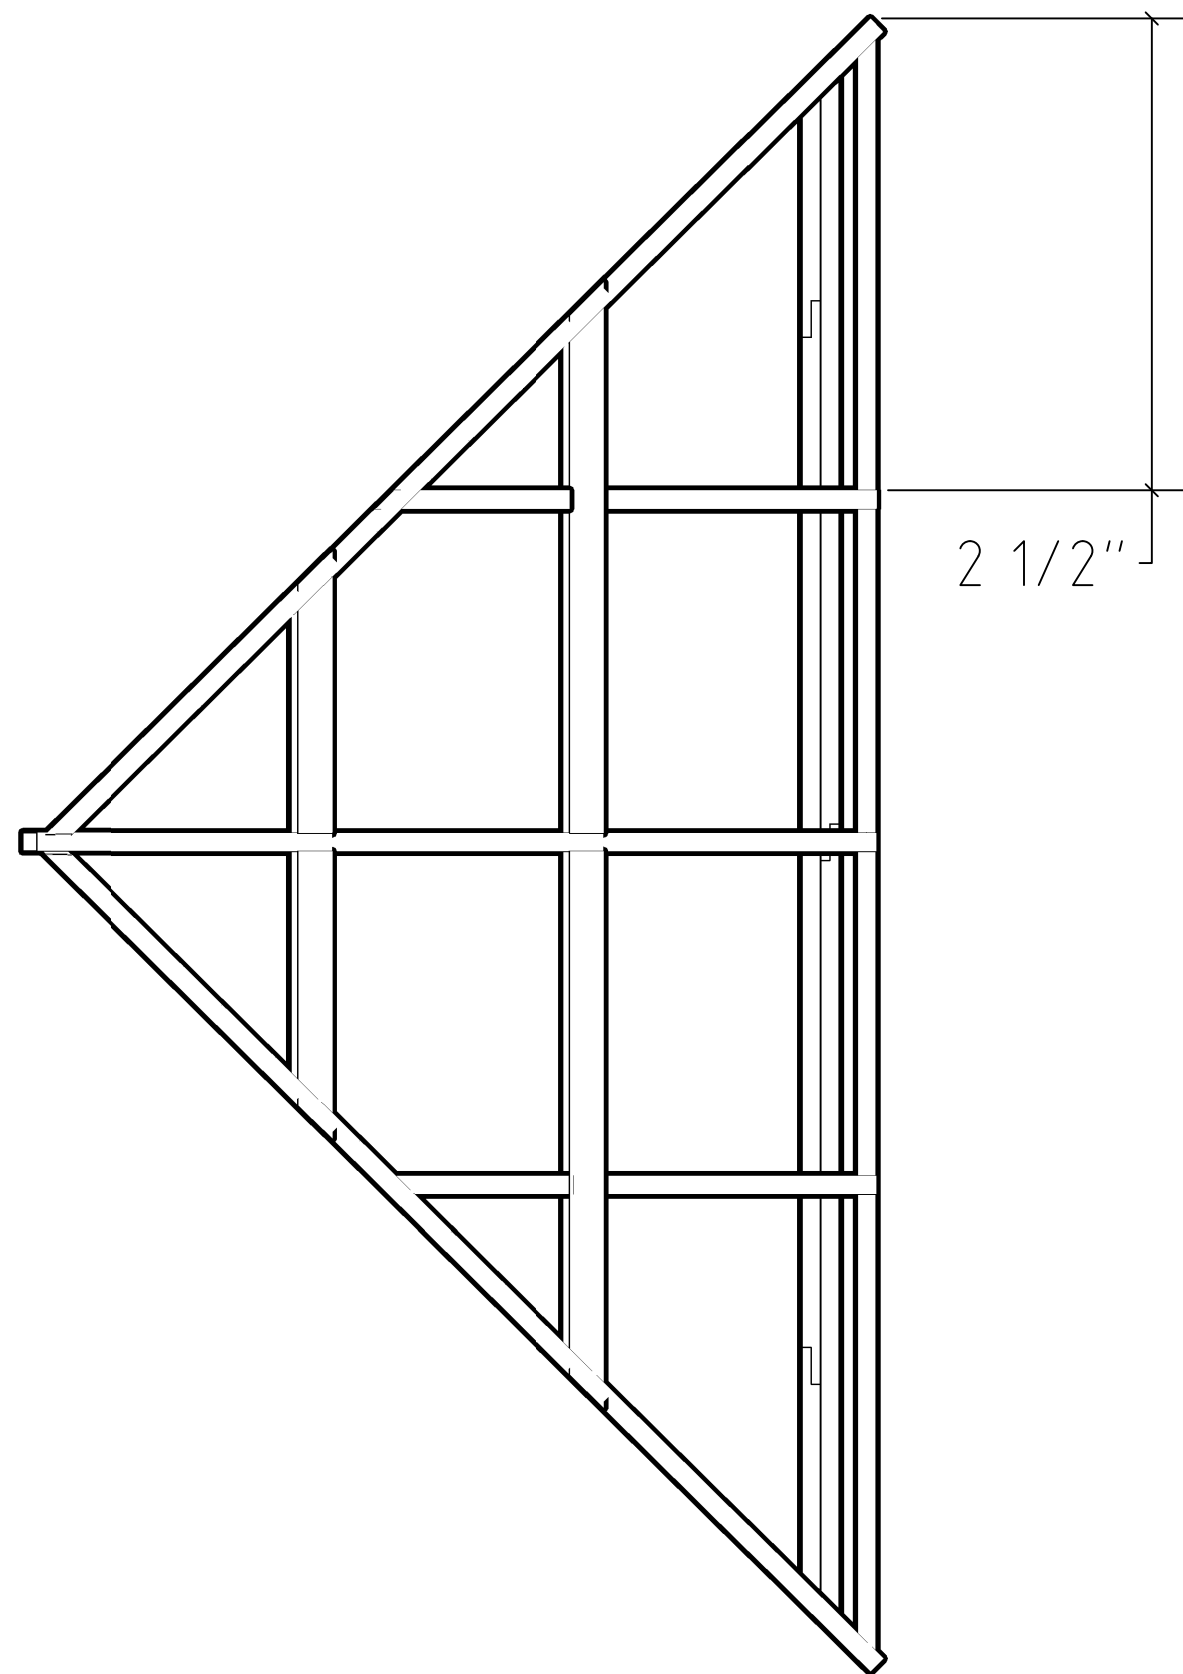

B
S05

DETAIL VIEW

SCALE: 3" = 1'

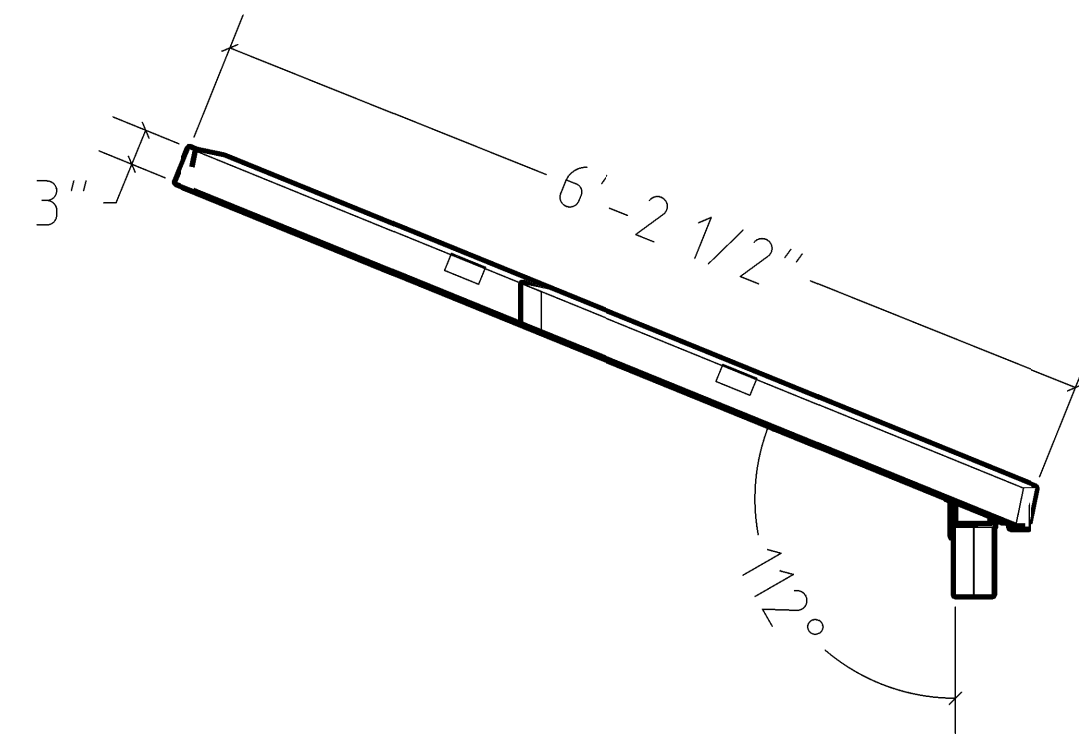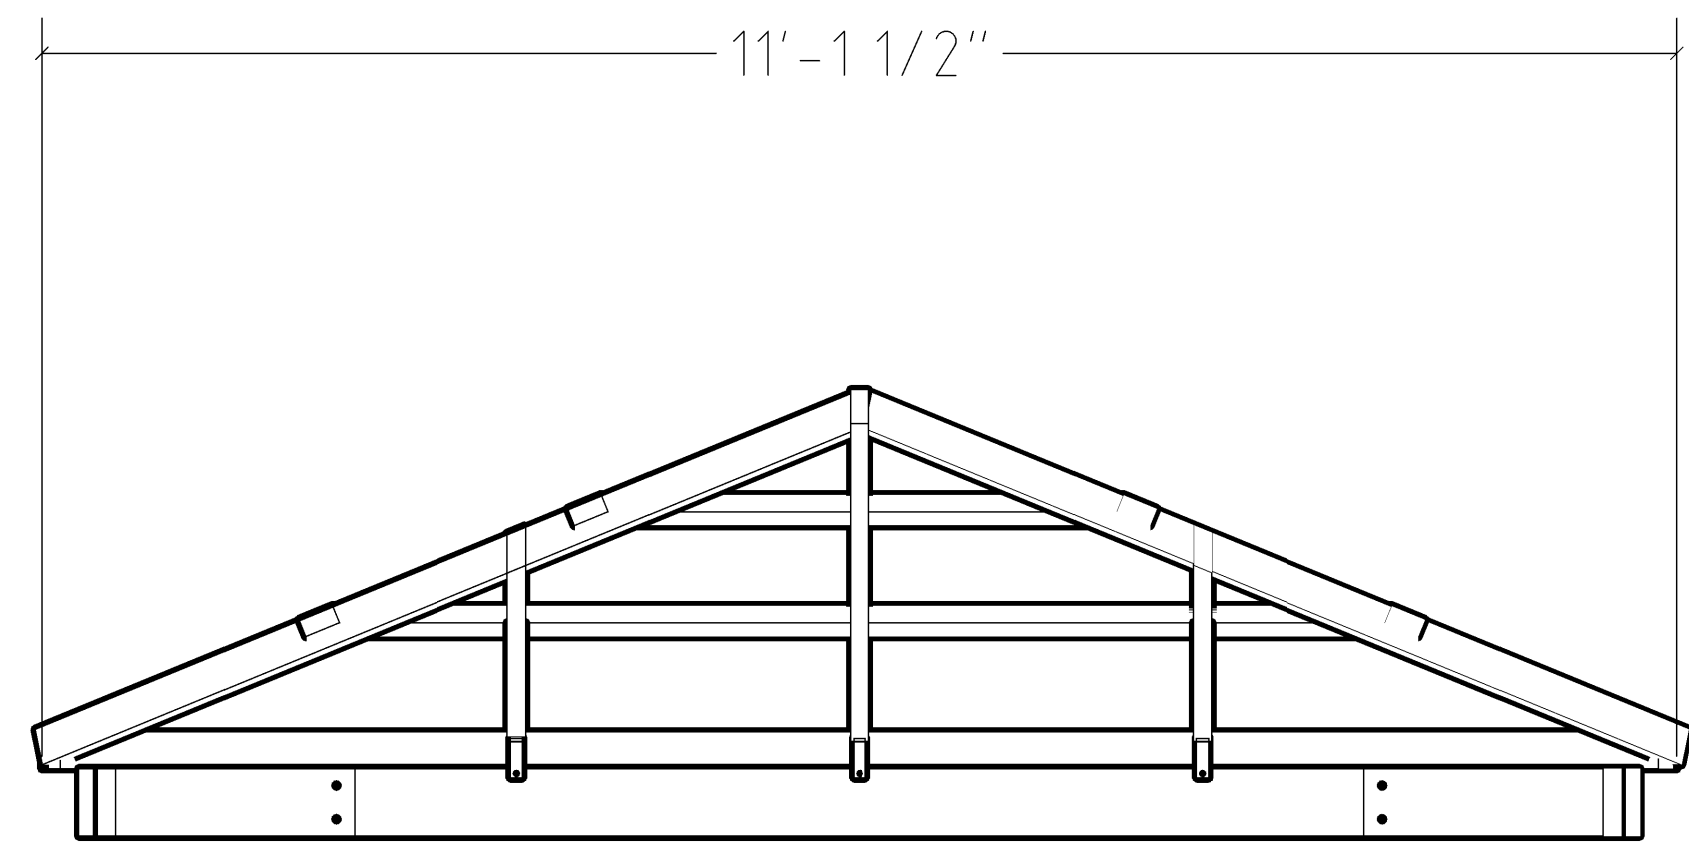

No.	Revision/Issue	Date
<div><div>N D C</div><div>CREATED BY NICK CORONA</div></div>		
STRUCTURAL		
ADDRESS LOCATION		
PROJECT #	00000003	
SHEET SIZE	D1	
DATE	04/25/2025	
ISSUE	BUILDING CONSENT	
<div><div>N</div><div></div></div>		
DRAWING TITLE:	STRUCTURAL	
SHEET:	S05	DRAWING TITLE: