


1 503
DETAIL VIEW - SLIDING GATE

SCALE: 1/2" = 1'

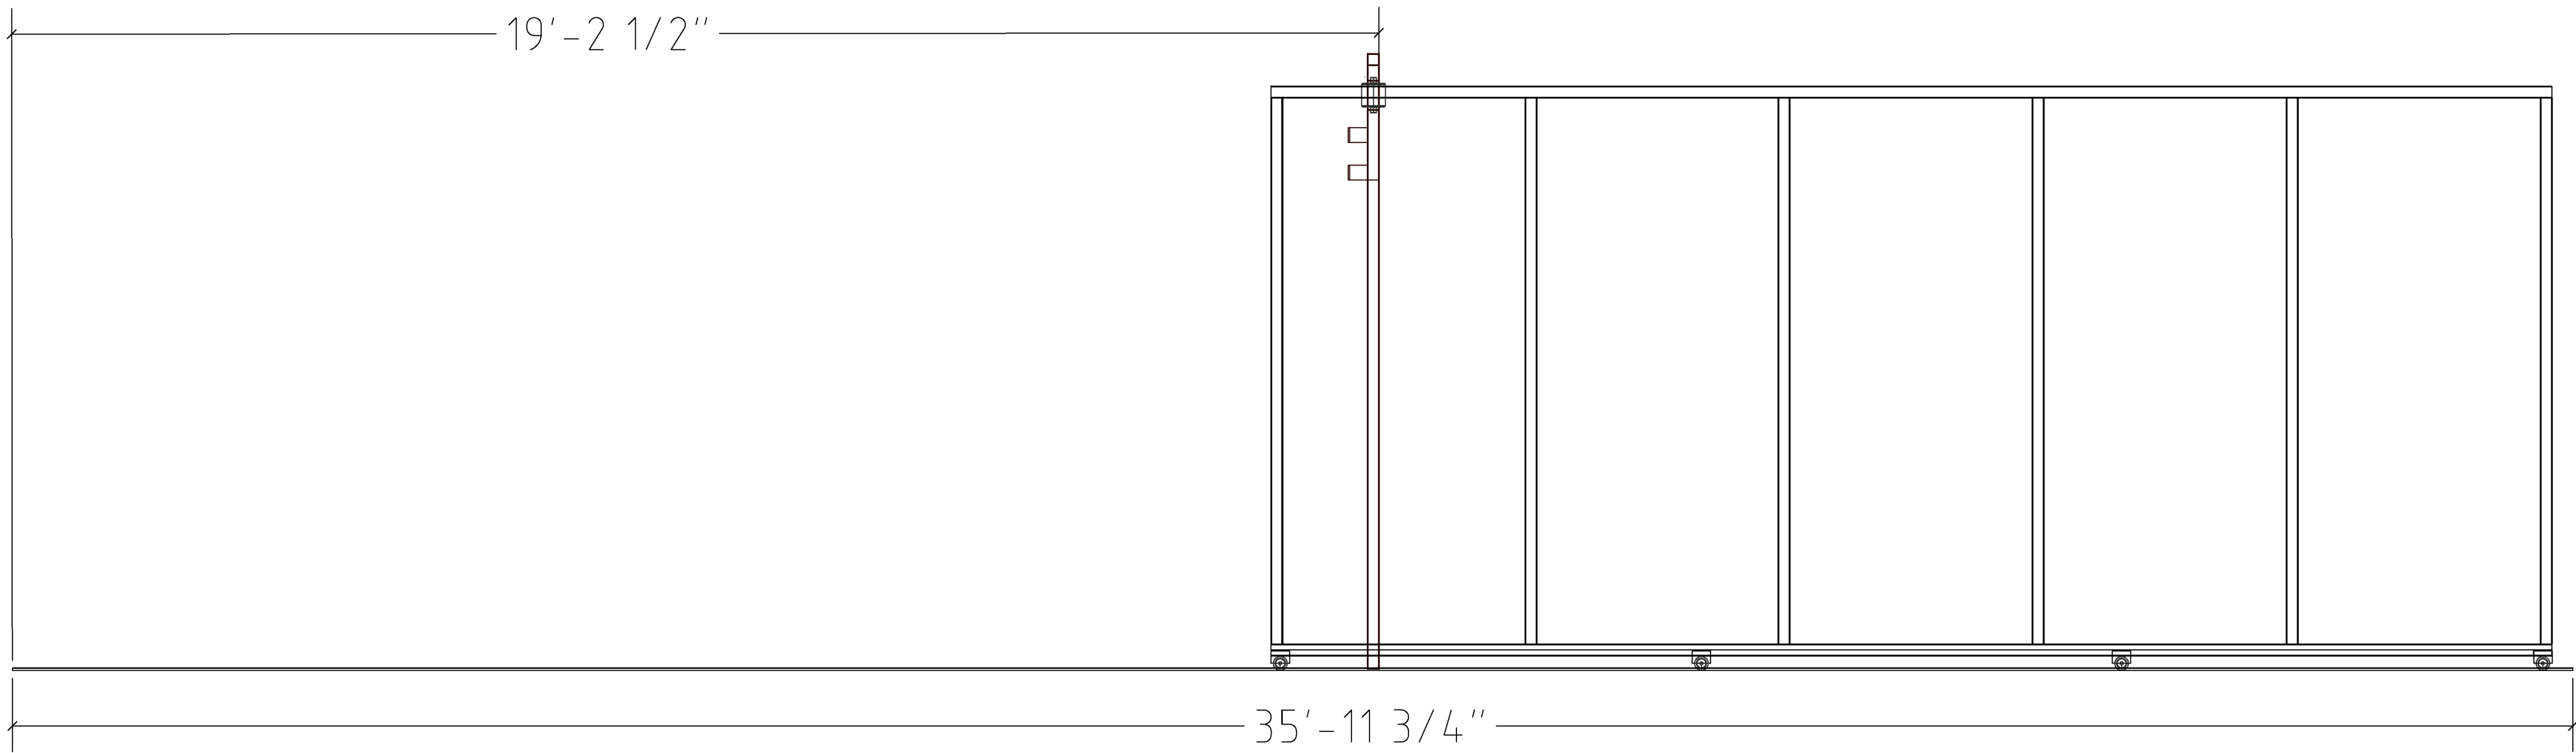

2 503
BACK VIEW- OAL: RAIL AND GATE

SCALE: 1/2" = 1'

No.	Revision/Issue	Date
<div><div>N D C</div><div>CREATED BY NICK CORONA</div></div>		
<div>CYNDERBLOCK WALL SLIDING GATE</div> <div>ADDRESS LOCATION</div>		
PROJECT #	00000001	
SHEET SIZE	A1	
DATE	03/31/2025	
ISSUE	BUILDING CONSENT	
<div><div>N</div><div>North Arrow</div></div>		
<div>DRAWING TITLE: STRUCTURAL</div> <div>SHEET: S03</div> <div>DRAWING TITLE:</div>		