


WOOD PANEL MEMBER  
1X9XCUT LENGTH  
COLOR BLACK

FASTENED TO STEEL MEMBER  
2 SCR PER PANEL

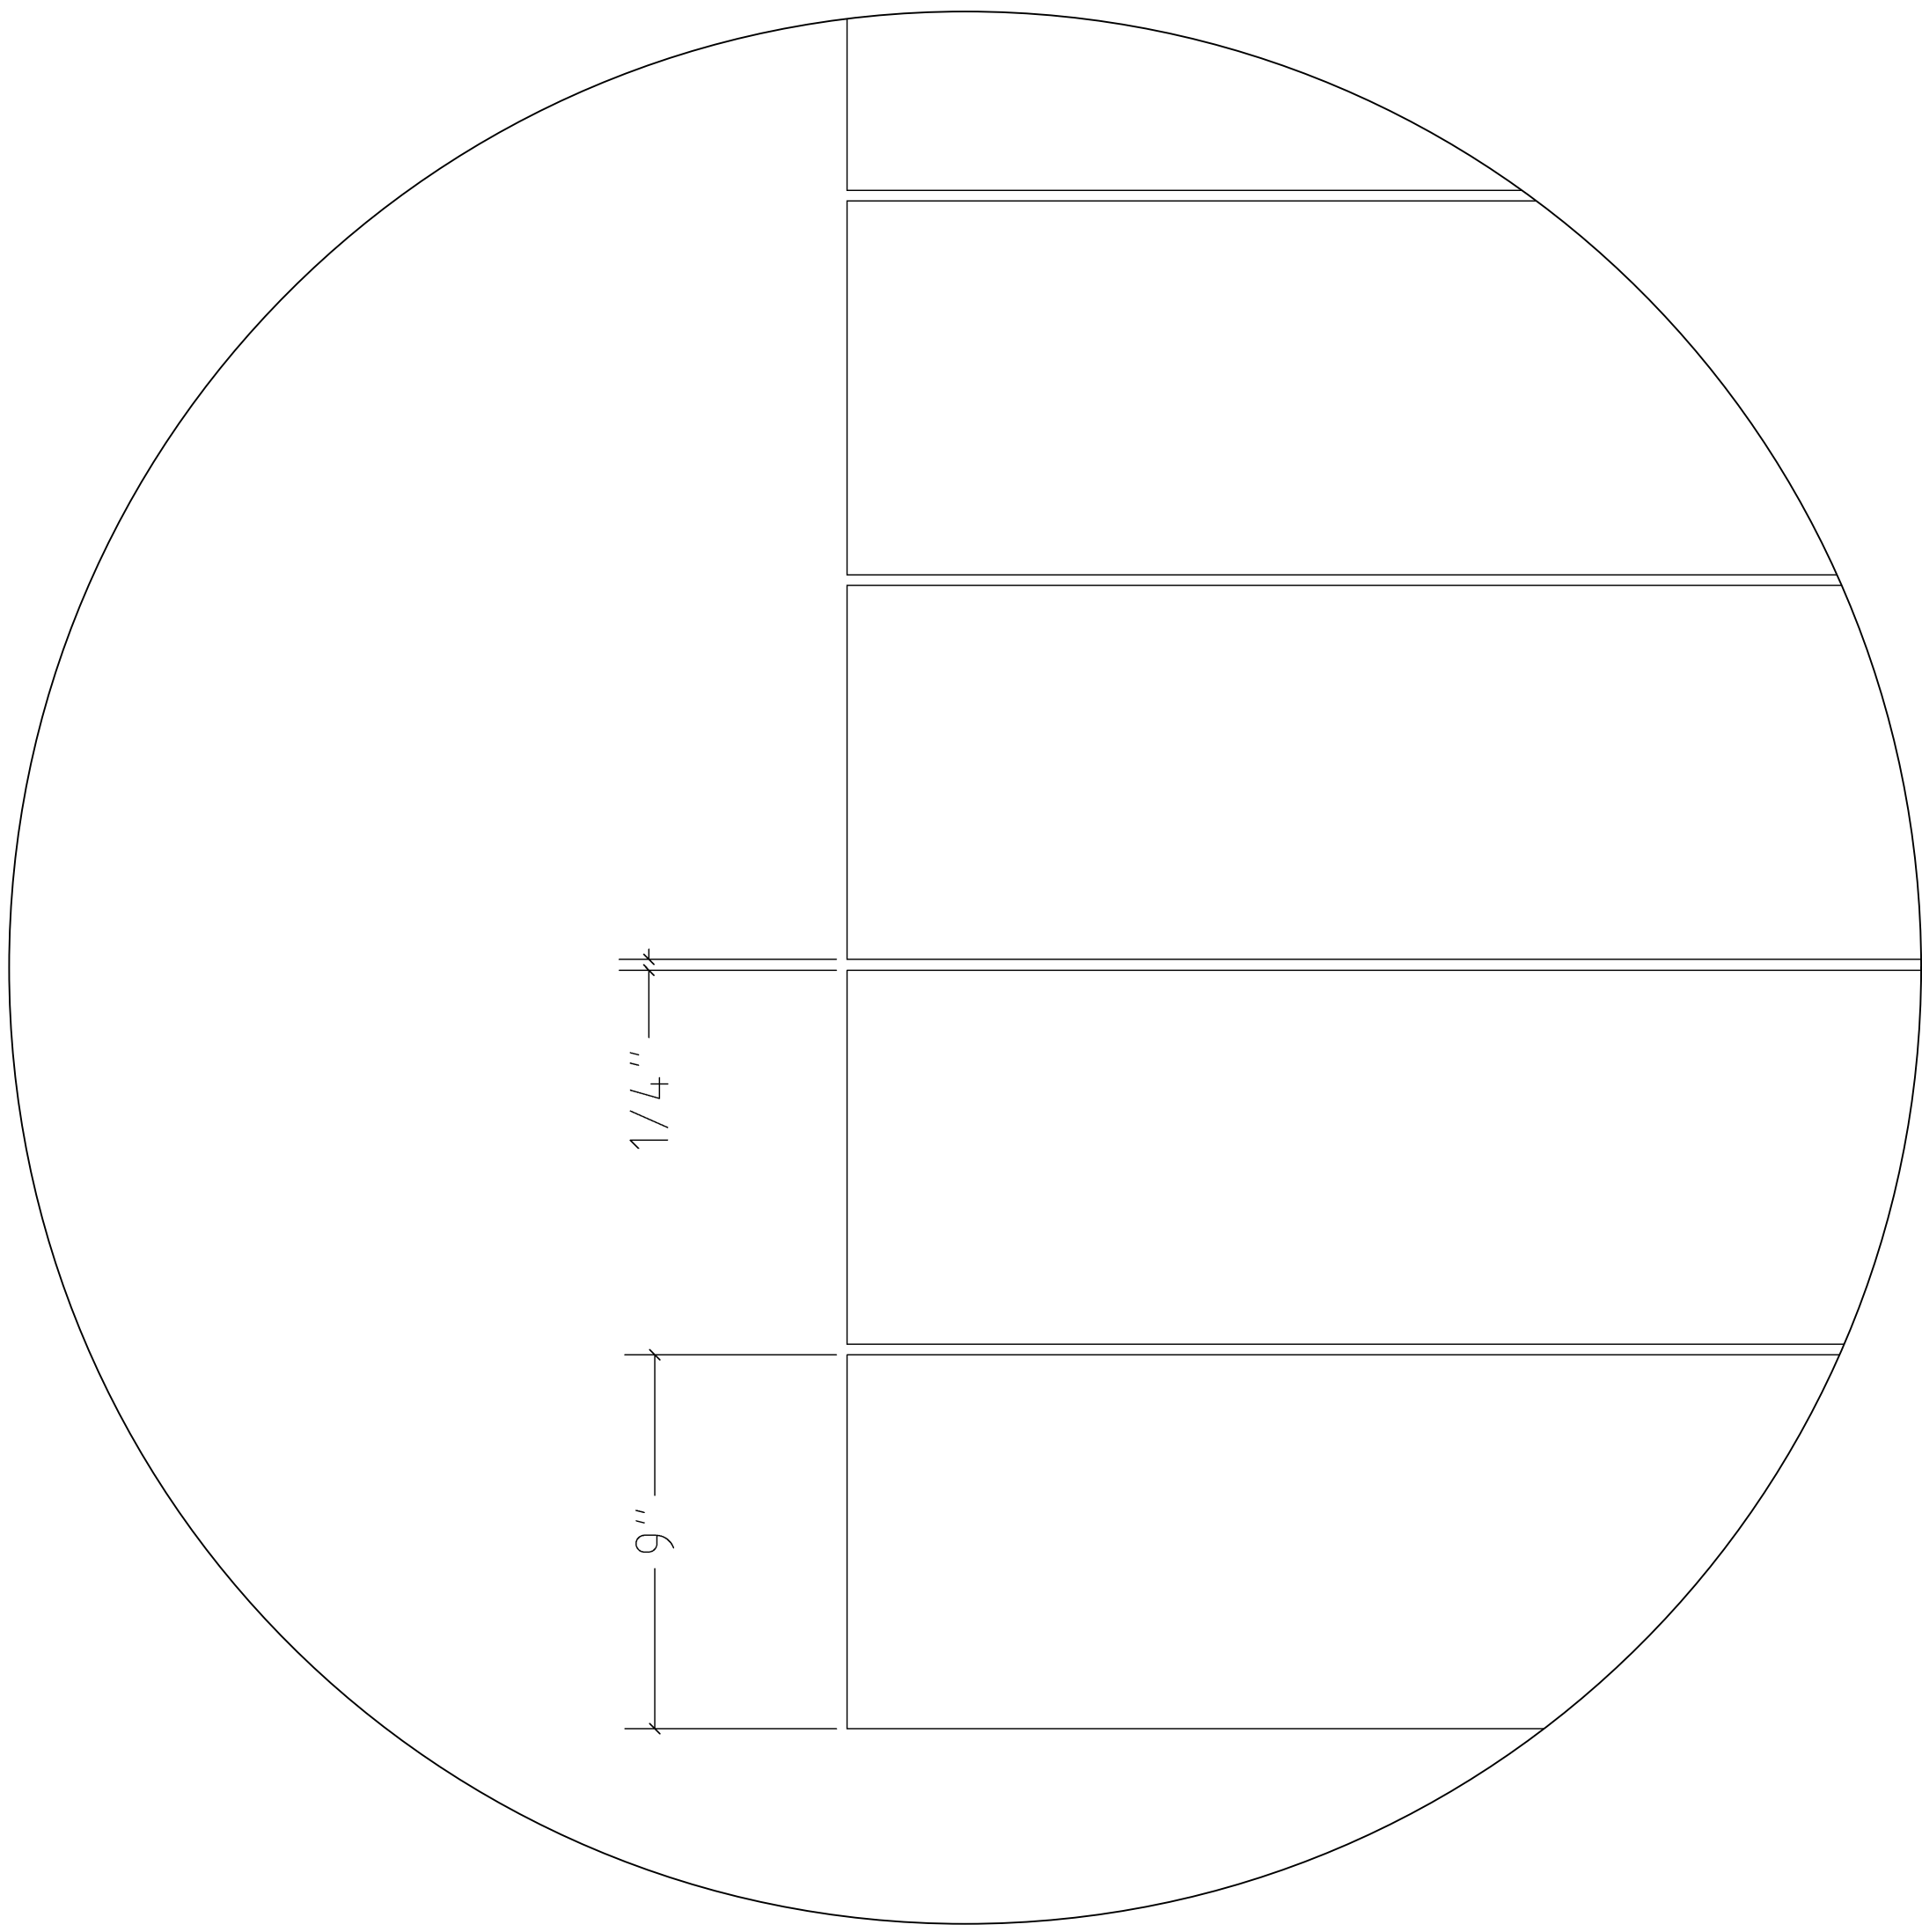



1/4"

9"

1  
S02

RIGHT PANEL

SCALE: 3/4" = 1'

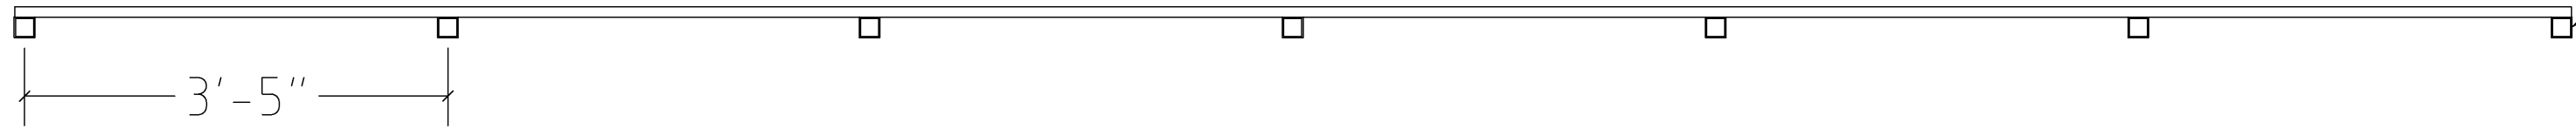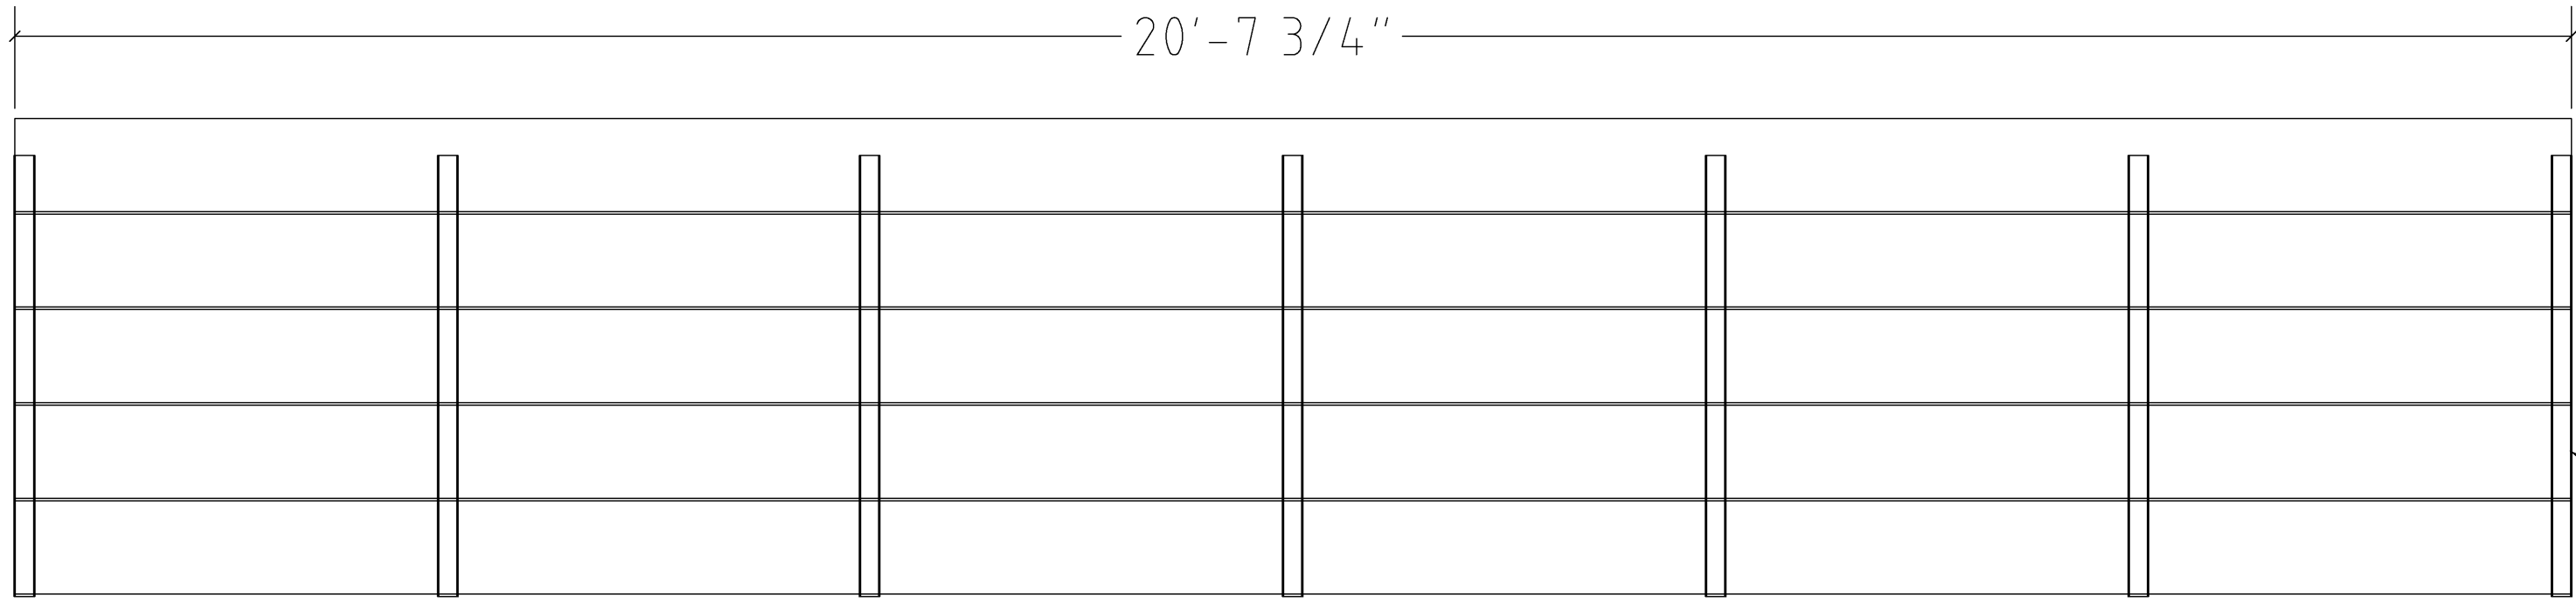

3  
S02

DETAIL VIEW-PANEL SPACING



SCALE: 3"=1'

STRUCTURAL STEEL MEMBER  
2X2  
FULLY CEMENTED INTO CINDER BLOCK CELL

2  
S02

LEFT PANEL

SCALE: 3/4" = 1'

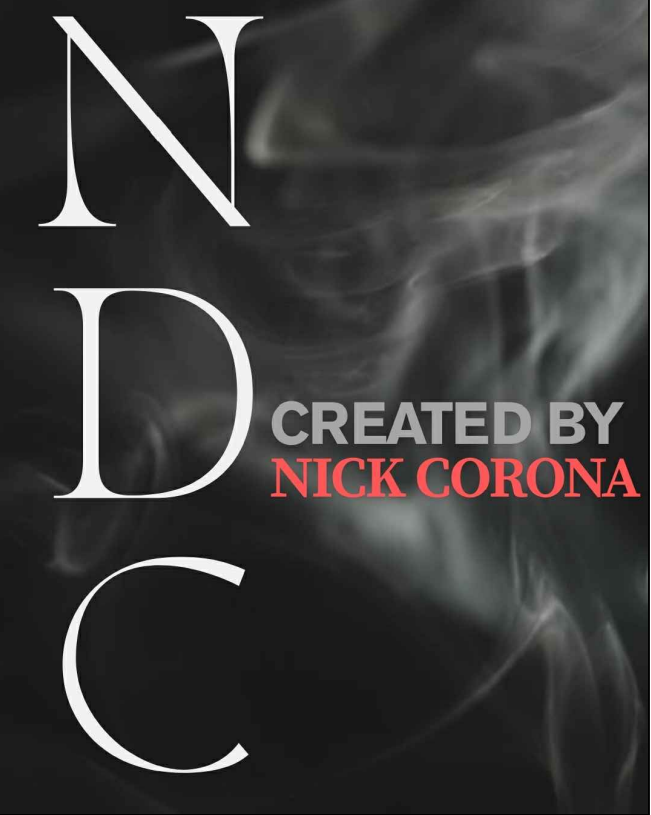No.	Revision/Issue	Date
		
CYNDERBLOCK WALL SLIDING GATE ADDRESS LOCATION		
PROJECT #	00000001	
SHEET SIZE	A1	
DATE	03/31/2025	
ISSUE	BUILDING CONSENT	
		
DRAWING TITLE: <b>STRUCTURAL</b>		
SHEET: <b>S02</b>		
DRAWING TITLE:		