




1
DOOR DETAIL
SCALE: 1/2"=1' 0"

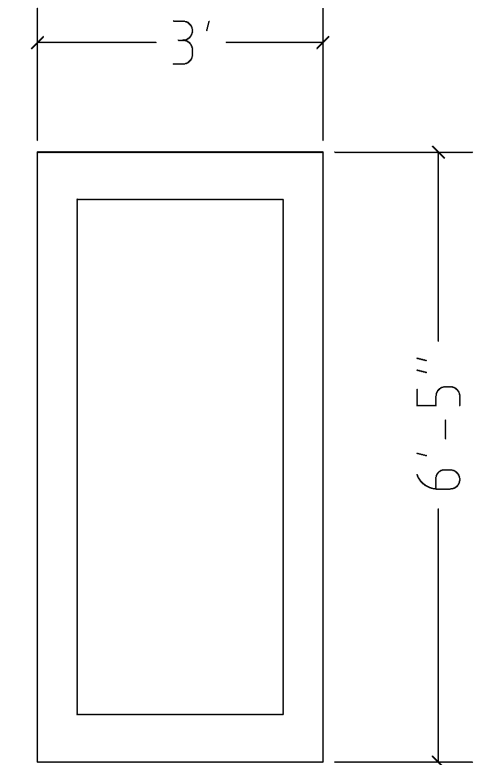


DOOR DETAIL,
VERIFY MATERIAL

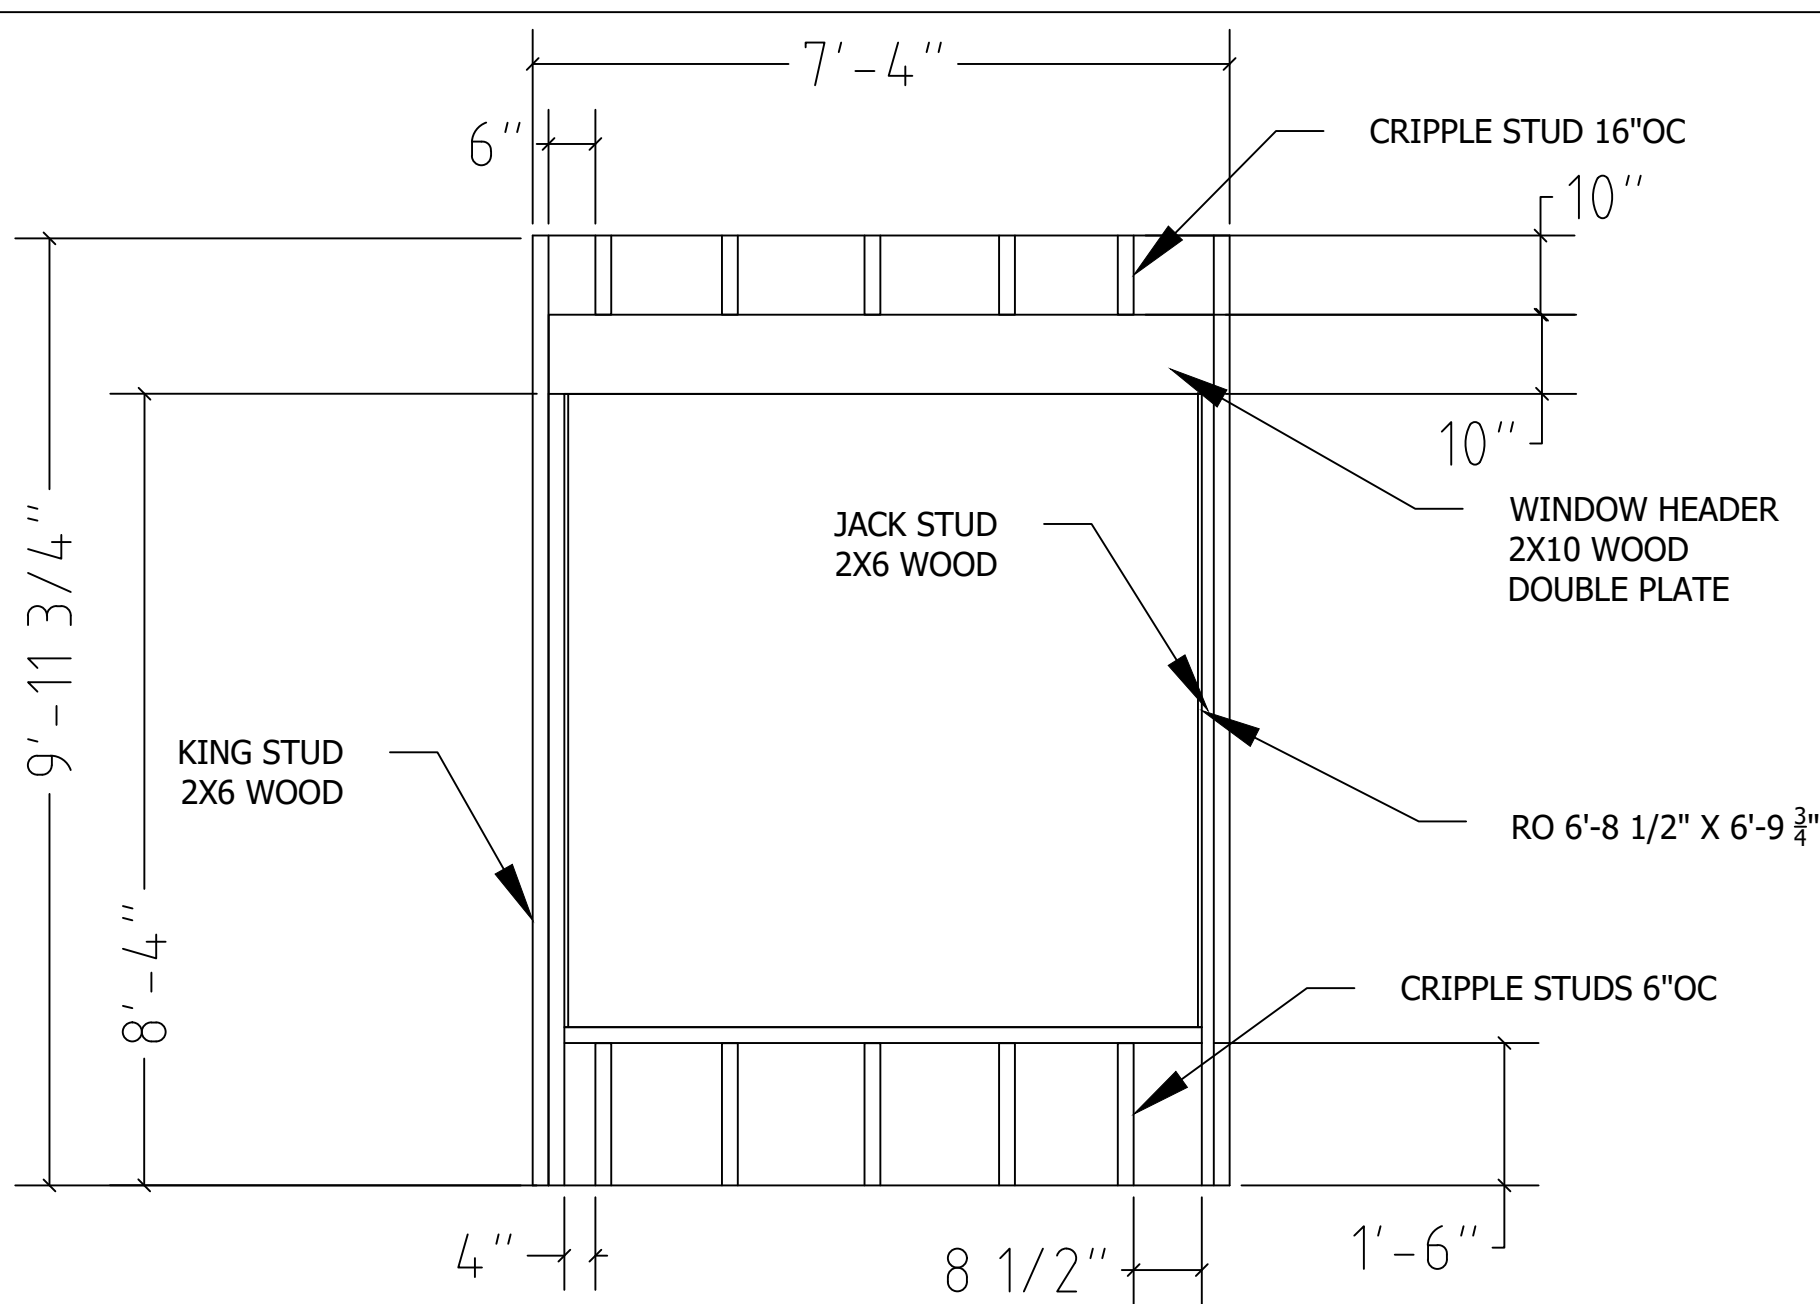

2
WINDOW DETAIL
SCALE: 1/2"=1' 0"

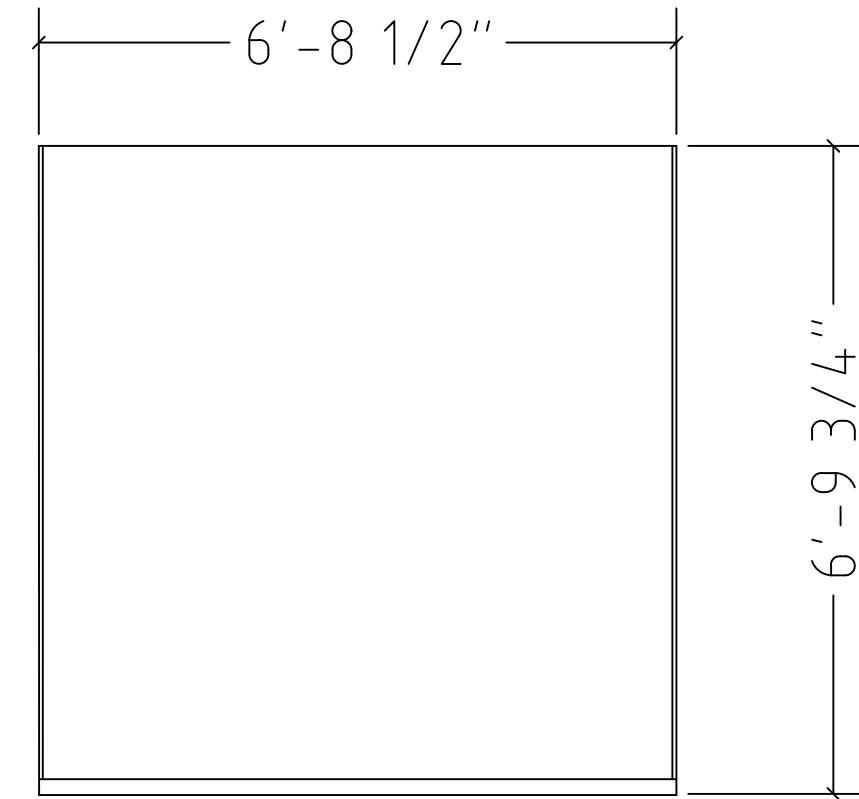

WINDOW DETAIL,
VERIFY MATERIAL

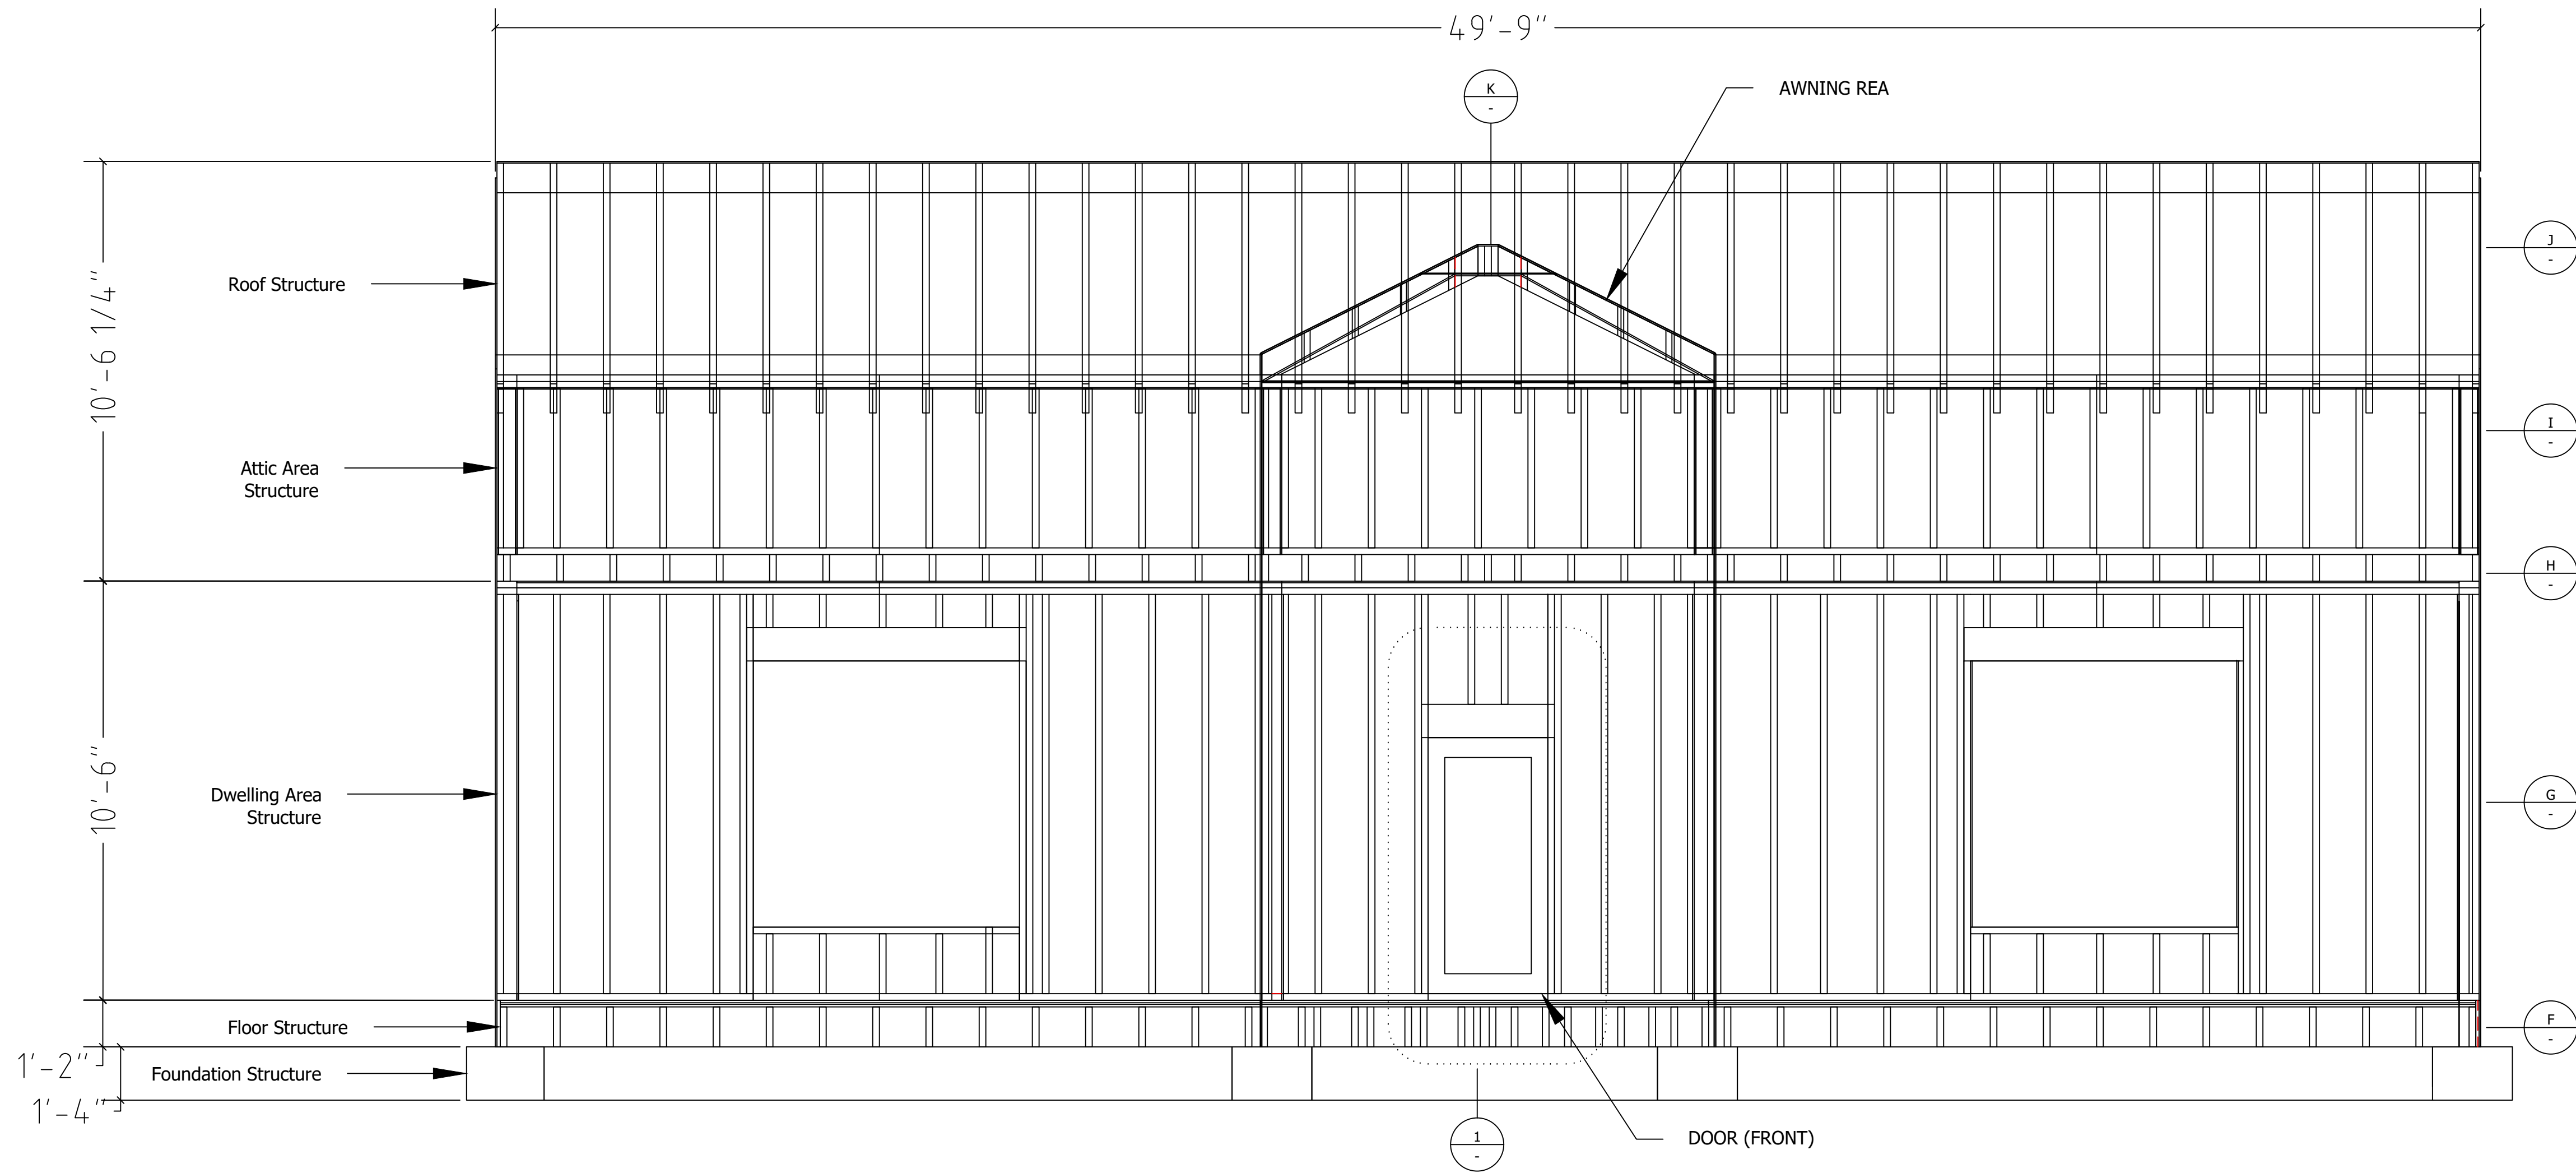

D
ELEVATION VIEW
SCALE: 3/8"=1' 0"

No.	Revision/Issue	Date
NEW HOUSE		
ADDRESS LOCATION		
PROJECT #	00000001	
SHEET SIZE	A1	
DATE	03/31/2025	
ISSUE	BUILDING CONSENT	
DRAWING TITLE: STRUCTURAL		
SHEET: S05		
DRAWING TITLE:		