



1 3D INDICATIVE IMAGE  
SCALE: 3/8"=1' 0"

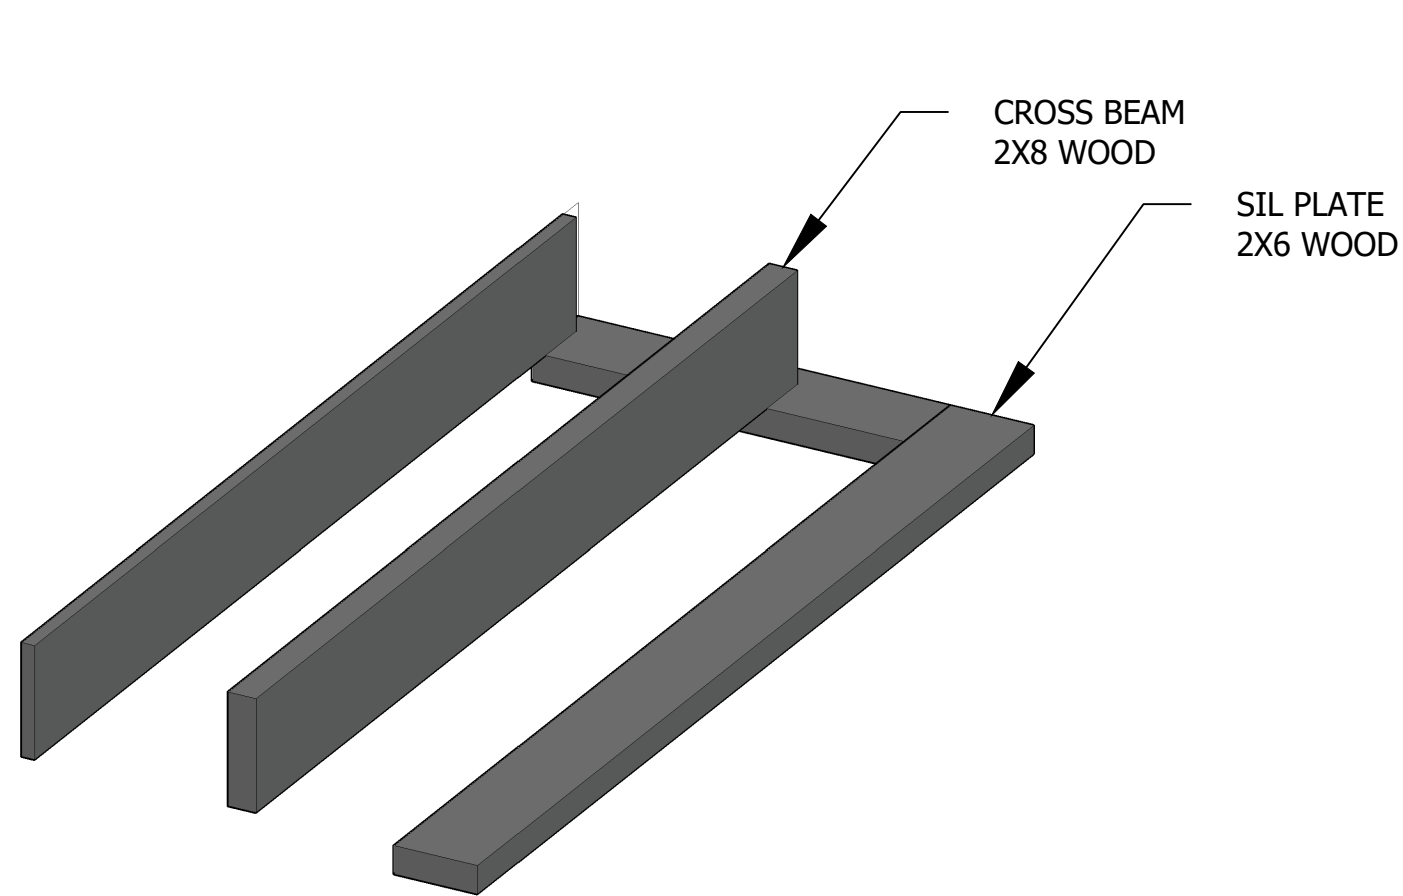

2 CORNER DETAIL VIEW  
SCALE: 3/8"=1' 0"

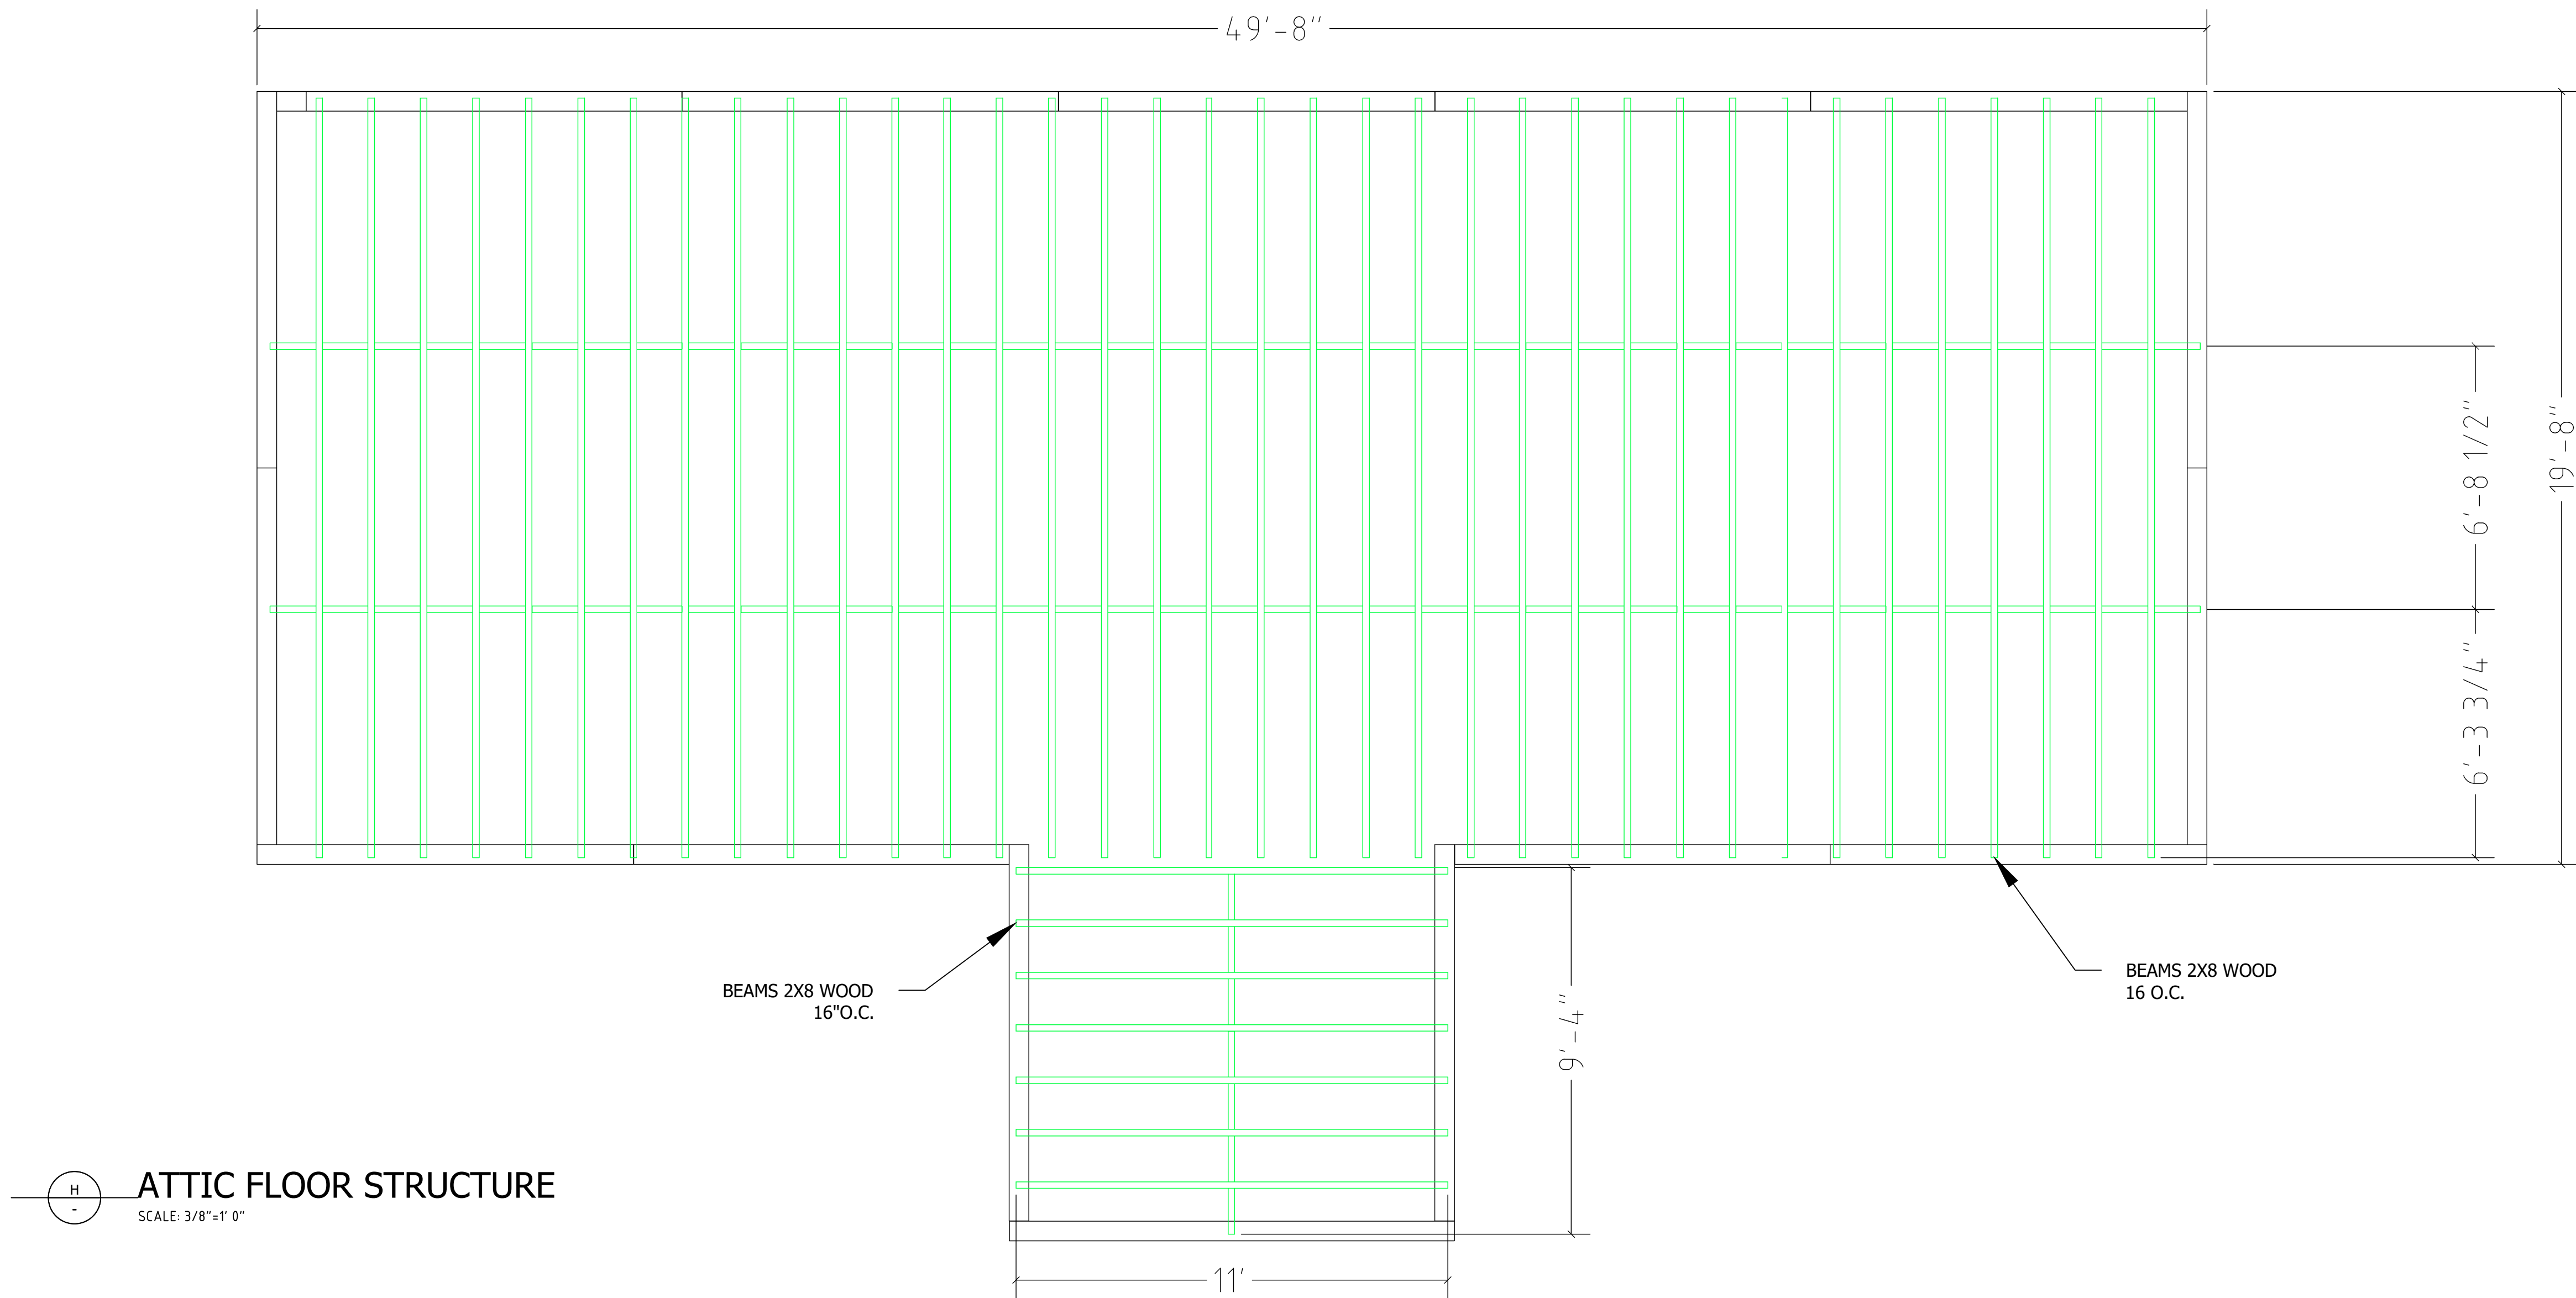

H ATTIC FLOOR STRUCTURE  
SCALE: 3/8"=1' 0"

No.	Revision/Issue	Date
<div><div>NDC</div><div>CREATED BY NICK CORONA</div></div>		
NEW HOUSE		
ADDRESS LOCATION		
PROJECT #	00000001	
SHEET SIZE	A1	
DATE	03/31/2025	
ISSUE	BUILDING CONSENT	
<div><div>N</div><div></div></div>		
DRAWING TITLE: STRUCTURAL		
SHEET: S09		
DRAWING TITLE:		