


1
S04

3D ISO - TOP VIEW


SCALE: 1/2" = 1'

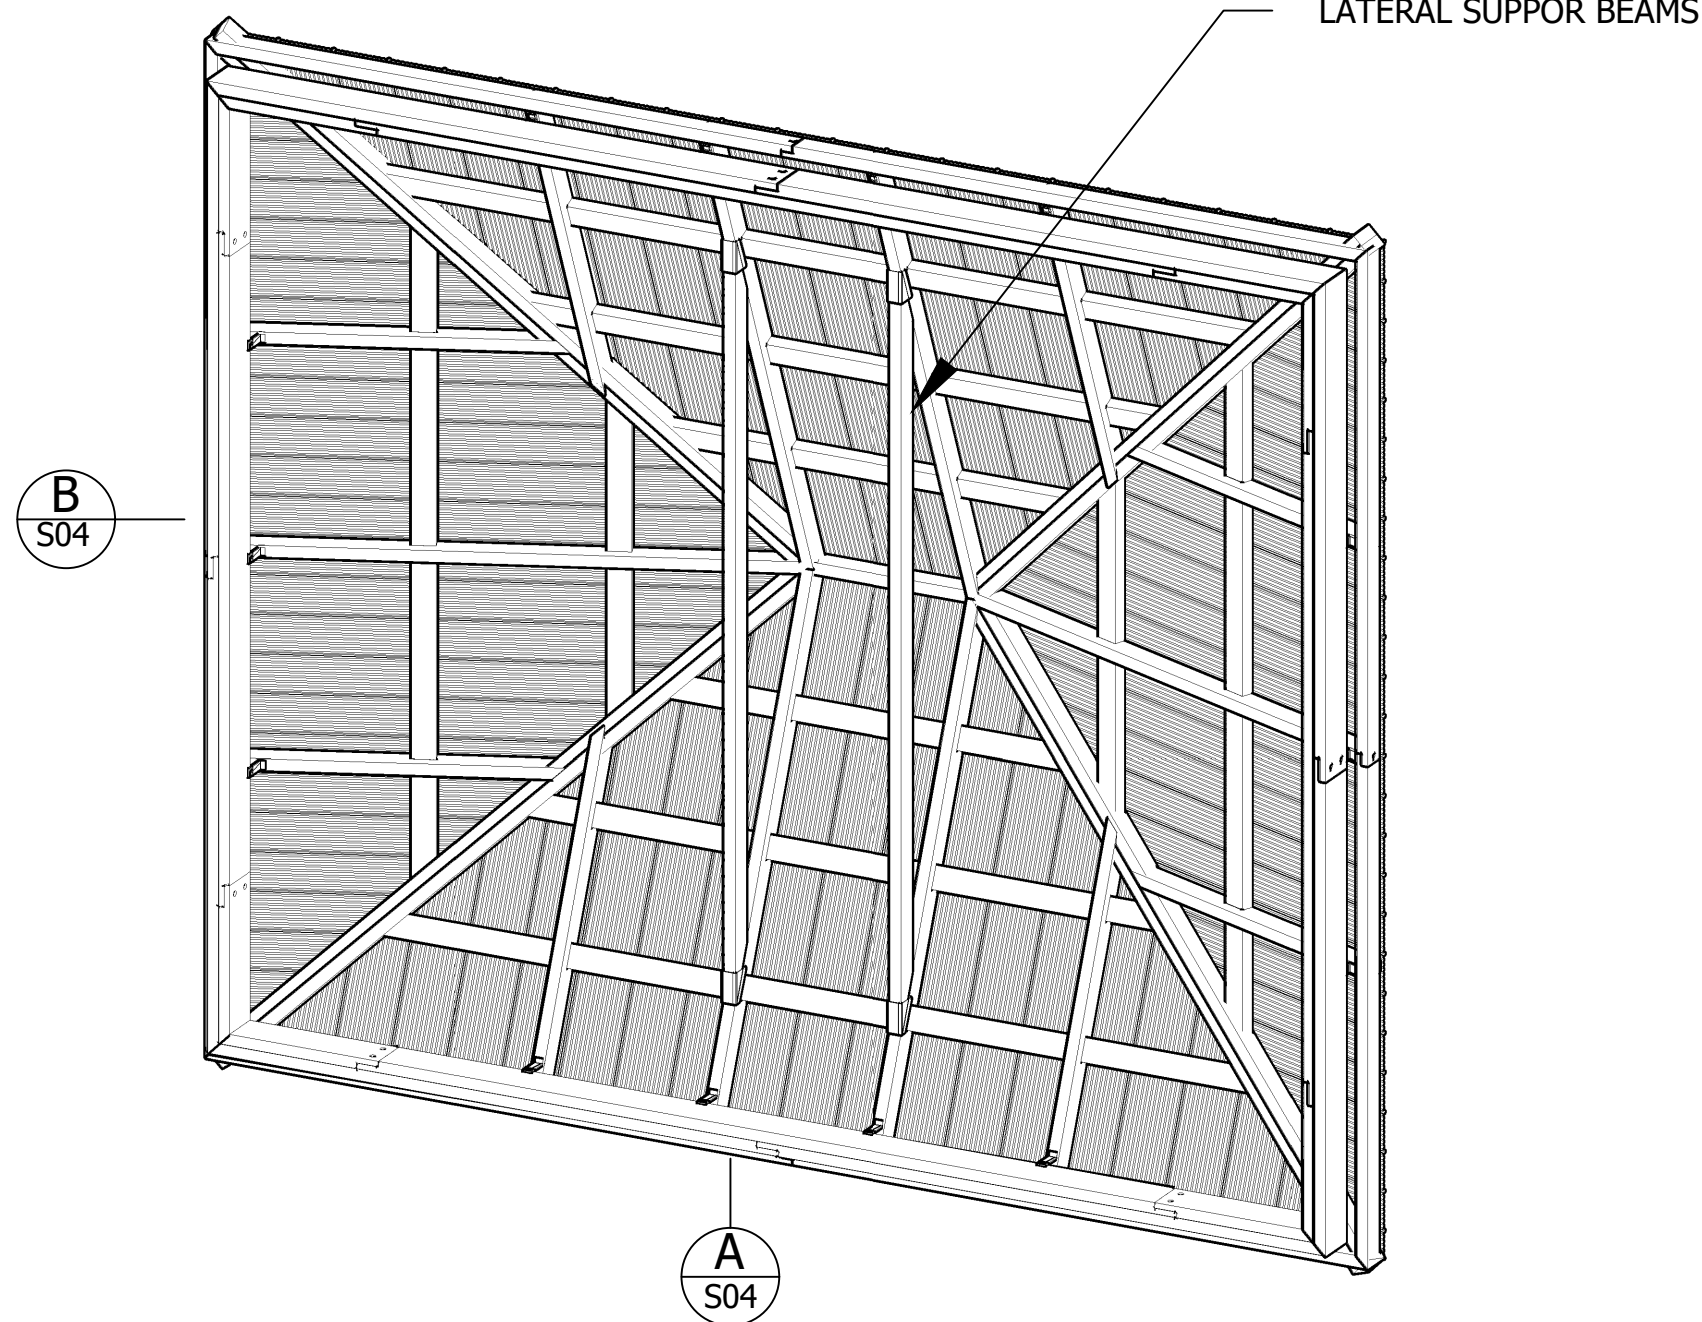

2
S04

3D ISO - BOTTOM VIEW


SCALE: 1/2" = 1'

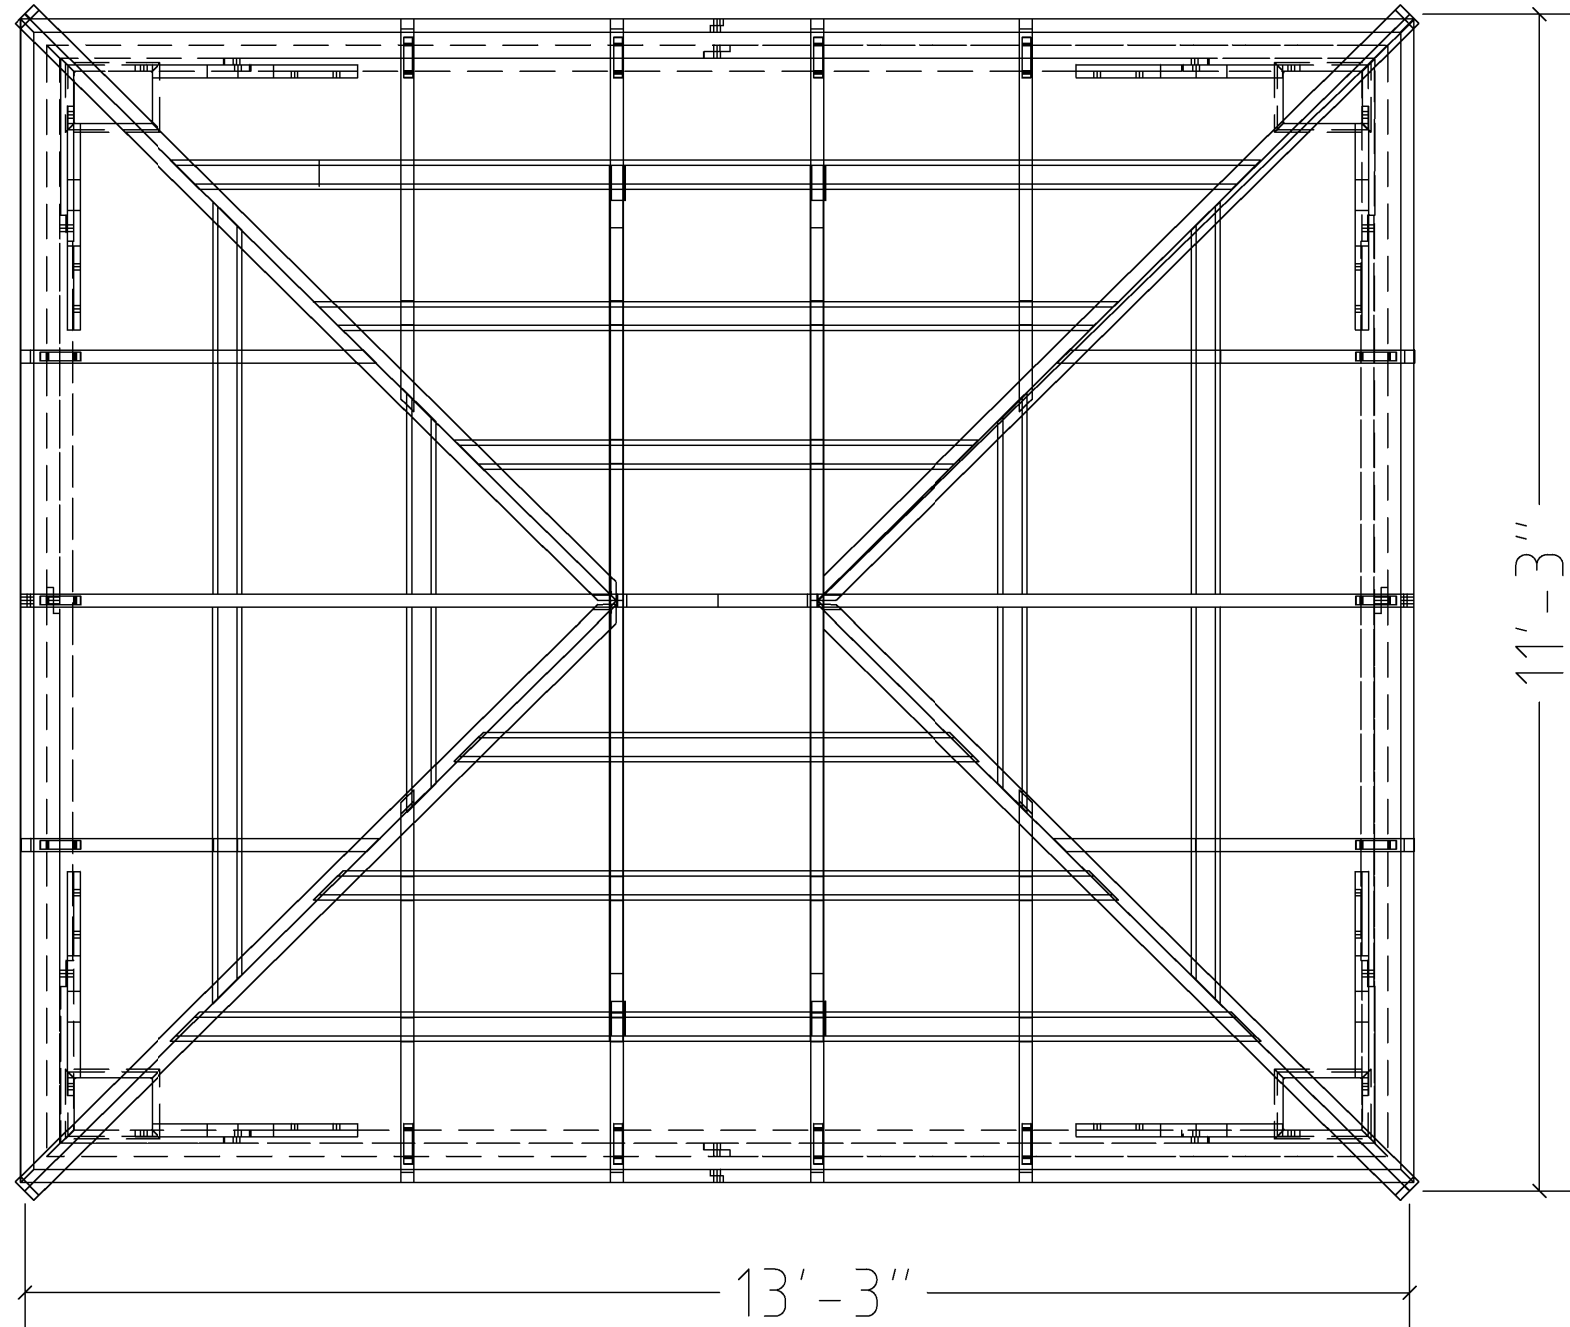

3
S04

TOP VIEW


SCALE: 1/2" = 1'

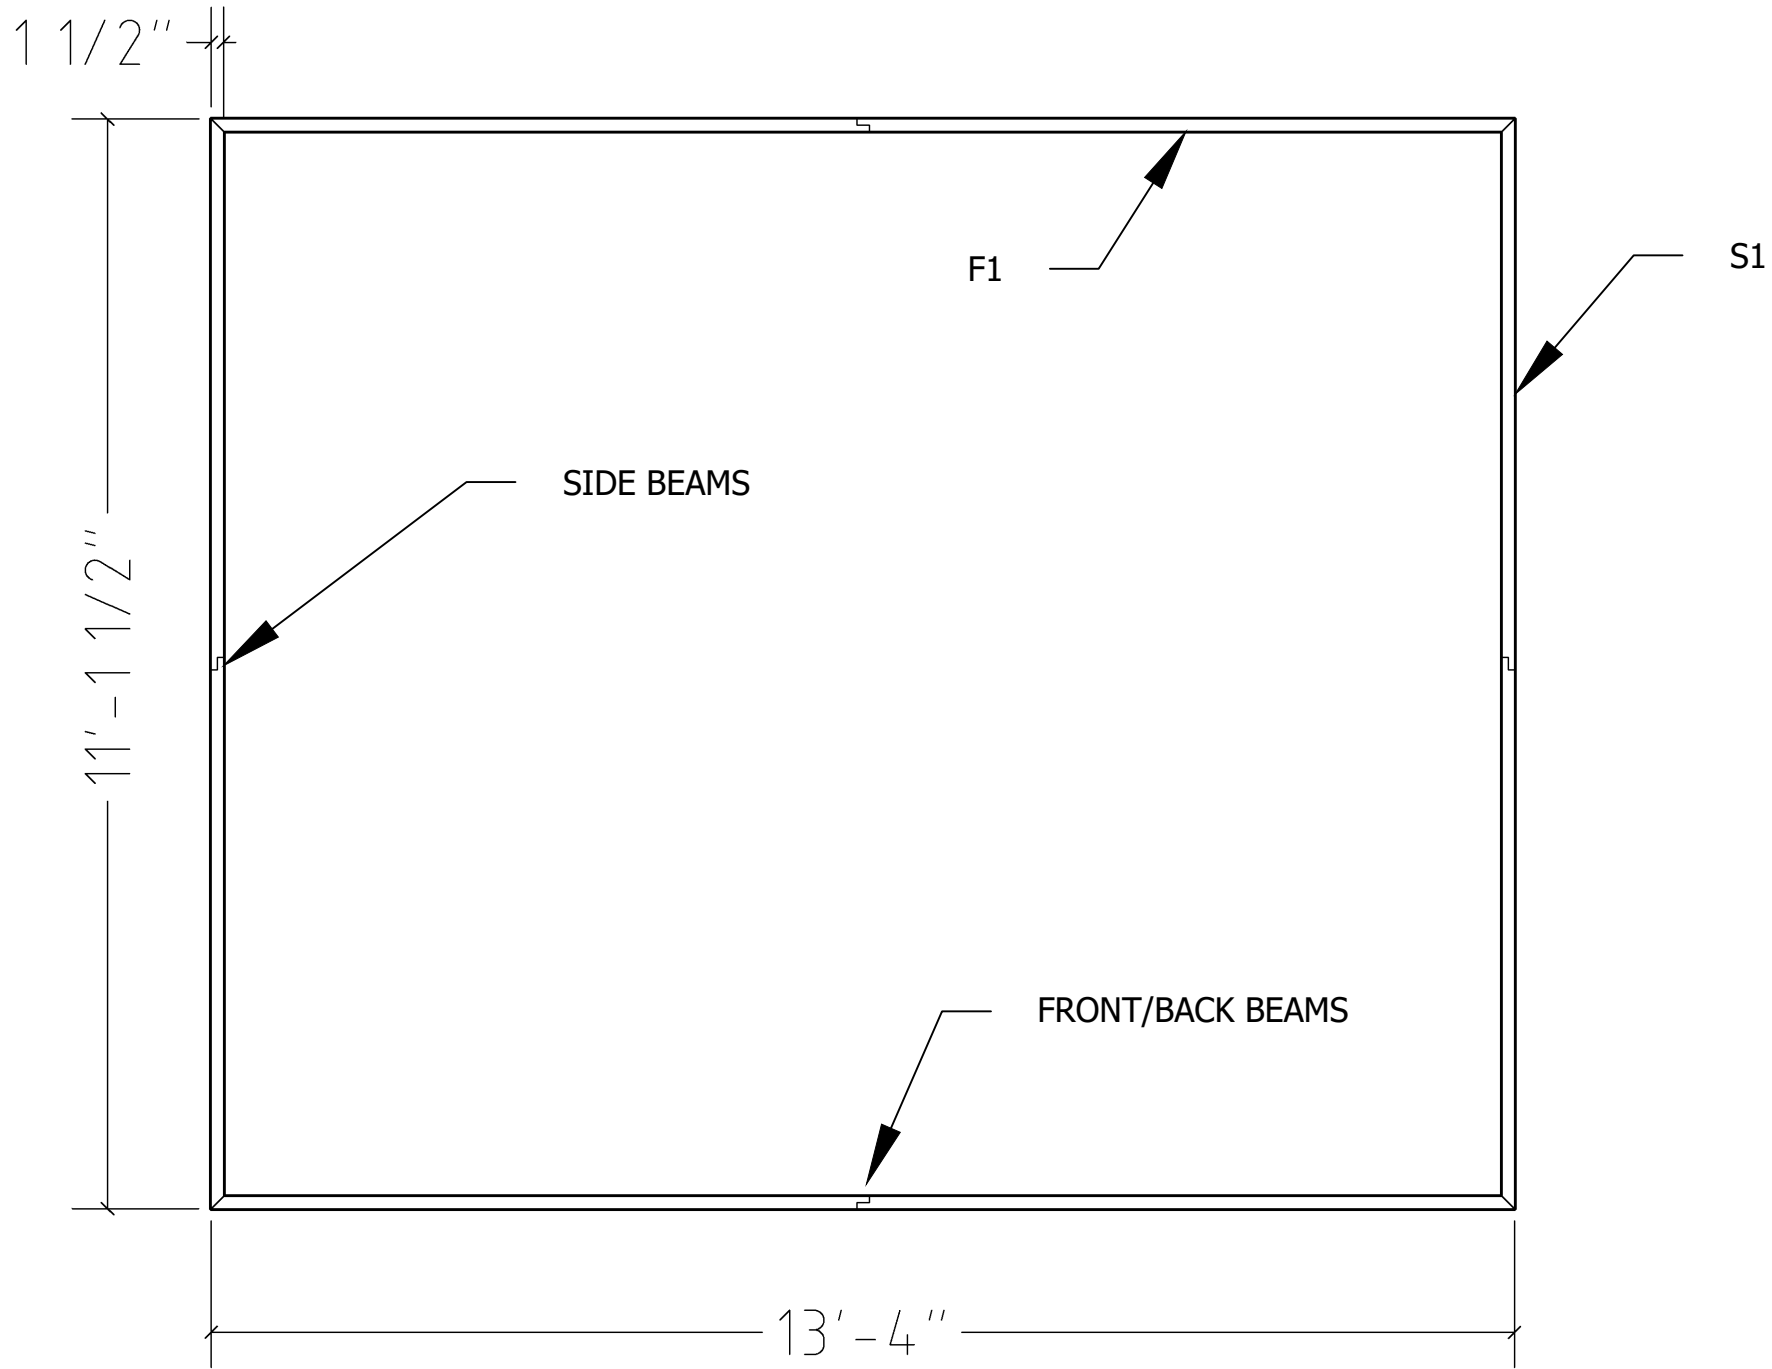

4
S04

RAFTER BEAMS



SCALE: 1" = 1'

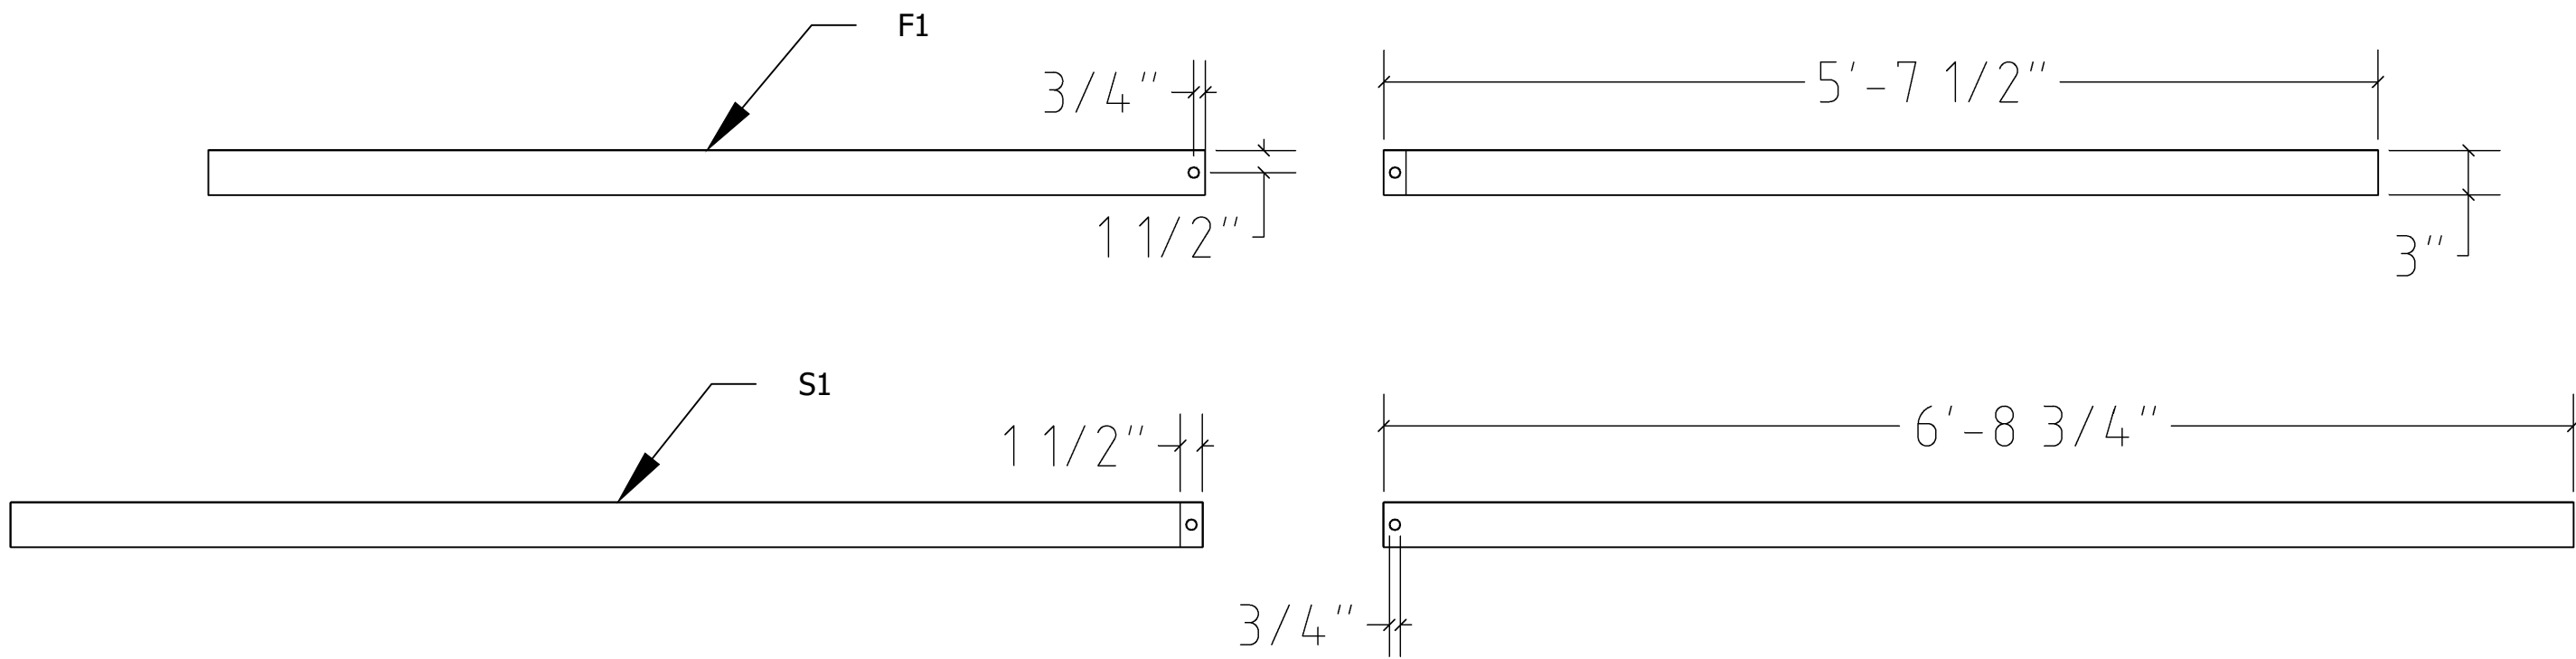

4
s04

DETAIL VIEW

SCALE: 3" = 1'

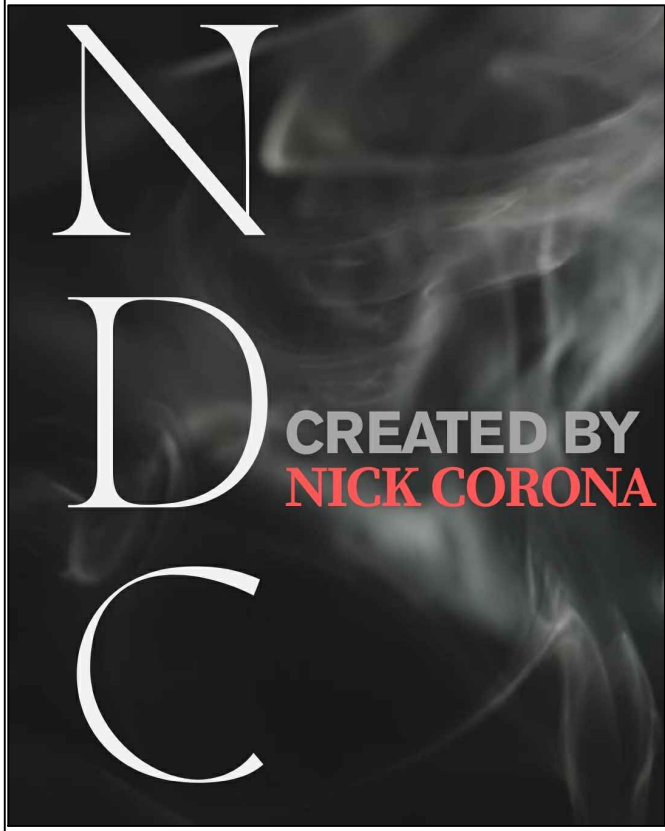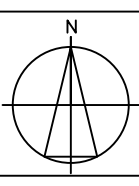No.	Revision/Issue	Date
		
STRUCTURAL		
ADDRESS LOCATION		
PROJECT #	00000003	
SHEET SIZE	D1	
DATE	04/25/2025	
ISSUE	BUILDING CONSENT	
		
DRAWING TITLE: STRUCTURAL		
SHEET: S04		